

RIDGE TILES TO MATCH EXISTING

NATURAL SLATE ROOF COVERING-Recycled from existing natural slate roof covering where practicable and or Gallegas 39 (previously known as Siga 39)to match existing natural slate roof covering in colour, size and shape.

UPVC FASCIA AND SOFFIT IN WHITE FINISH

RIDGE TILES TO MATCH EXISTING

NATURAL SLATE ROOF COVERING-Recycled from existing natural slate roof covering where practicable and or Gallegas 39 (previously known as Siga 39)to match existing natural slate roof covering in colour, size and shape.

GLASS PORCH CANOPY

BUFF NATURAL STOCK BRICK TO MATCH SOUTH ELEVATION

ROOF LANTERN

BI-FOLD DOOR SET

PROPOSED NORTH ELEVATION

Scale 1:100

RIDGE TILES TO MATCH EXISTING

NATURAL SLATE ROOF COVERING-Recycled from existing roof covering where practicable and or Gallegas 39(previously known as Siga 39)to match existing natural slate roof covering in colour, size and shape.

NATURAL SLATE ROOF COVERING-Gallegas 39 to match Solar Tiles and surround.

RIDGE TILES TO MATCH EXISTING


NATURAL SLATE ROOF COVERING-Recycled from existing natural slate roof covering where practicable and or Gallegas 39(previously known as Siga 39)to match existing natural slate roof covering in colour, size and shape.

GLASS PORCH CANOPY

BUFF NATURAL STOCK BRICK TO MATCH SOUTH ELEVATION

PROPOSED EAST ELEVATION

Scale 1:100

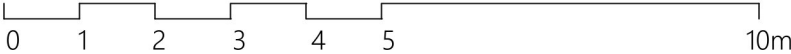

McCafferty Design.

McCAFFERTY DESIGN LIMITED

www.mccaffertydesign.com info@mccaffertydesign.com
+44 (0)1590 718852 , +44 (0)791 9097306 , +44 (0)759 2612769

Registered in England & Wales No. 08089405
Registered Office: 7 Priestlands Pl, Lymington SO41 9GA, England

A:	FIRST ISSUE	27/01/26	SJM
ISSUE:	REVISION:	DATE:	DRAWN:

FOR: S OGG & A GREEN
SITE: 5 ABBEY HILL
NETLEY
SO31 5FB

TITLE: PROPOSED NORTH & EAST ELEVATIONS

SCALE: 1:100 SHEET: A3

DESIGN #: DRAWING #: 009

DESIGNED: SJM STRESSED: XXX APPROVED: XXX

ALL DIMENSIONS IN MILLIMETRES UNLESS STATED OTHERWISE

COPYRIGHT © 2026

This drawing is issued by McCafferty Design Ltd.
The copyright to this drawing and all parts thereof remain the property of McCafferty Design Ltd.
The information contained herein is confidential. Reproduction, distribution, or the communication of any part of this design in any form is prohibited without the express written consent of McCafferty Design Ltd.