
key:-

ch	ceiling height
fl	floor level relative to external survey
h	head height from floor
im	immersion heater
min	minimum height from floor
max	maximum height from floor
s	sill height from floor
u/s	height to underside

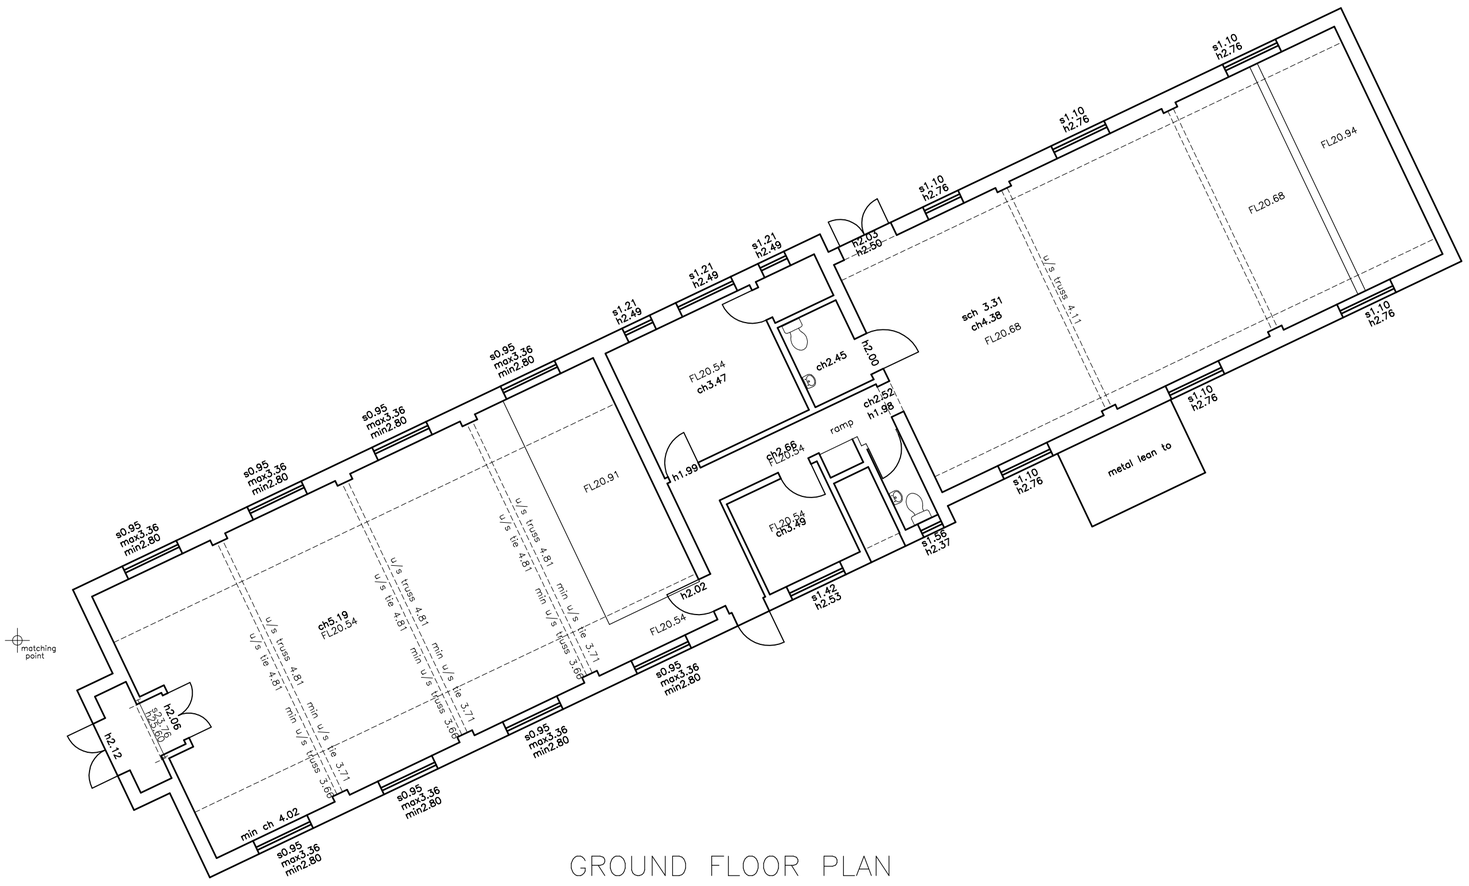


GROUND FLOOR PLAN



18.0m DATUM

NORTH ELEVATION

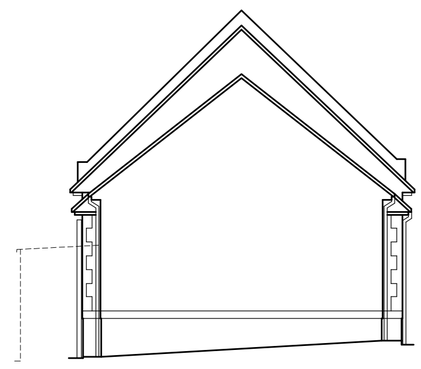

18.0m DATUM

EAST ELEVATION




18.0m DATUM

SOUTH ELEVATION



18.0m DATUM

WEST ELEVATION

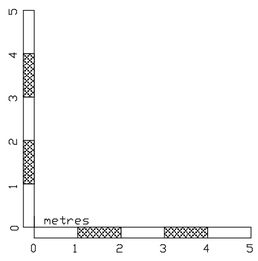

NOTES:
LEVELS RELATE TO O.S. DATUM

REV A -6/1/19 ELEVATIONS UPDATED

P STUBBINGTON
LAND SURVEYS LTD

THE MEAD
DURLEY BROOK ROAD
DURLEY
SOUTHAMPTON
HAMPSHIRE
SO32 2AR

TEL : 023 8060 1876

MOBILE: -
07973 348165

EMAIL: -
PAUL@PSLANDSURVEYS.COM

CONTRACT: -	METHODIST CHURCH LOWFORD
TITLE: -	EXISTING FLOOR PLANS AND ELEVATIONS
DRAWING NO.	5400/01/A
DATE: -	JANUARY 2016
SURVEYOR: -	PS