
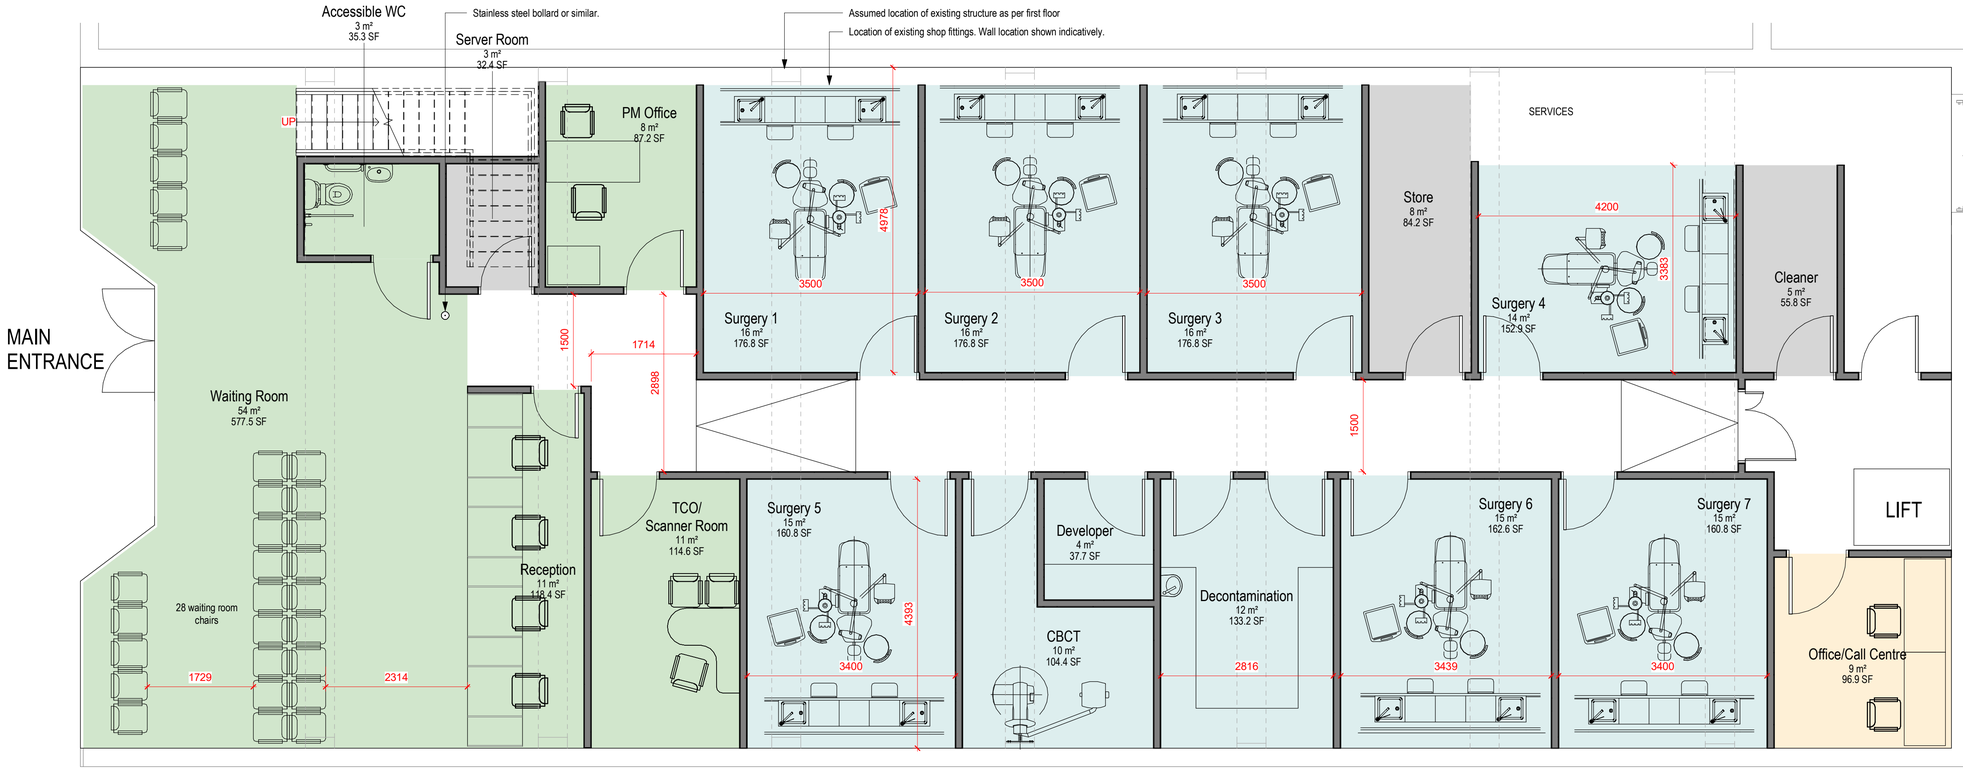


Proposed Ground Floor Plan
1 : 50

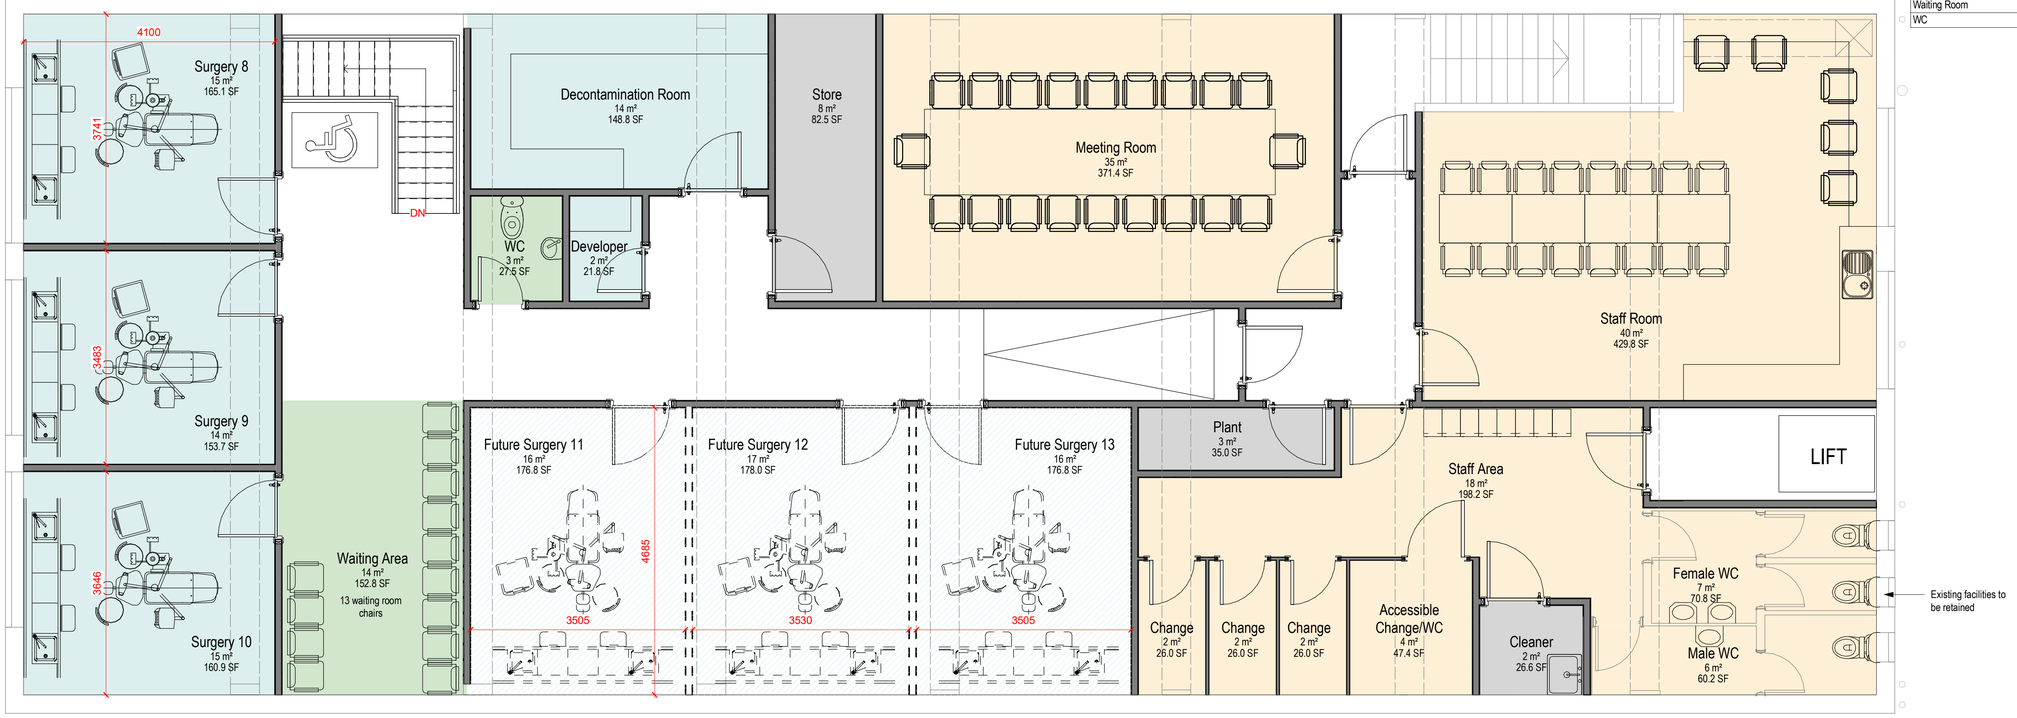

Proposed First Floor Plan
1 : 50

NOTES

All dimensions to be verified on site, and the Architect informed of any discrepancy. All drawings and specifications should be read in conjunction with the Health and Safety Plan; all conflicts should be reported to the Principal Designer.

This drawing is the copyright of C+A Design Limited. ©

Construction staff and operatives must ensure the principle contractor has provided thorough and accurate information on all health and safety aspects relating to the designs identified on this drawing include the review of:

- Designers/contractors risk assessments
- Method statement
- Permit to work
- Construction phase health and safety plan

The designers note that the following health and safety risk relating to this drawing have not been eliminated during the design process:

ref	residual risk

Proposed Room Schedule

Name	Area
Accessible Change/WC	4 m²
Accessible WC	3 m²
CBCT	10 m²
Change	21 m²
Change	22 m²
Change	2 m²
Change	2 m²
Change	2 m²
Cleaner	5 m²
Cleaner	2 m²
Decontamination	12 m²
Decontamination Room	14 m²
Developer	4 m²
Developer	2 m²
Female WC	7 m²
Future Surgery 11	16 m²
Future Surgery 12	17 m²
Future Surgery 13	16 m²
Male WC	6 m²
Meeting Room	35 m²
Office/Call Centre	9 m²
Plant	3 m²
PM Office	8 m²
Reception	11 m²
Server Room	3 m²
Staff Area	18 m²
Staff Room	40 m²
Store	8 m²
Store	8 m²
Surgery 1	16 m²
Surgery 2	16 m²
Surgery 3	16 m²
Surgery 4	14 m²
Surgery 5	15 m²
Surgery 6	15 m²
Surgery 7	15 m²
Surgery 8	15 m²
Surgery 9	14 m²
Surgery 10	15 m²
TCO/ Scanner Room	11 m²
Waiting Area	14 m²
Waiting Room	54 m²
WC	3 m²

E	Corridor adjacent reception widened. Bollard added to avoid collisions	12/04/22	JW	MK
D	Reception desk moved further from entrace, rooms adjacent bottom wall amended to suit. Amended CBCT and developer room layout. New PM office, server room and accessible WC layout	29/03/22	JW	MK
C	Reception desk changed to 4 seats & GF layout updated generally to accommodate. Surgeries 11, 12 and 13 made to future and additional workspace to canteen added.	29/03/22	JW	MK
B	Amended OPG, developer and cleaners on GF. Amended developer, WC, store and decontamination on FF	24/03/22	JW	MK
A	First issue	23/03/22	JW	MK
	revision	date	by	chk

CLIENT

{my}dentist™ helping the nation smile

C+A Design

C+A Design Ltd. 2b - 3b Hathersage Business Park, Heather Lane, Hathersage, S32 1DP
Tel: 01433 652220 Web: www.cad-ltd.co.uk

DRAWING ISSUE

(●) Preliminary () Costing () Construction
() Planning () Tender () Record

date	scale @ A1	drawn by	checked by
23/03/2022	1 : 50	JW	MK

My Dentist Eastleigh
60 Market Street, Eastleigh, SO50 5RB

Proposed Plan

role	originator	volume	levels	type	suitability
A	CA	S1	00	DR	S3

project number	drawing number	revision
2261EL	200_02	E

M 1:1250 1:50/1:20

file reference: C:\Revit WIP\My Dentist\Eastleigh\2261EL - Market Street\2261EL-CA-S1-XX-M3-A-XYD-SSX.rvt

2261EL-CA-S1-00-DR-A-200_02-S3-E