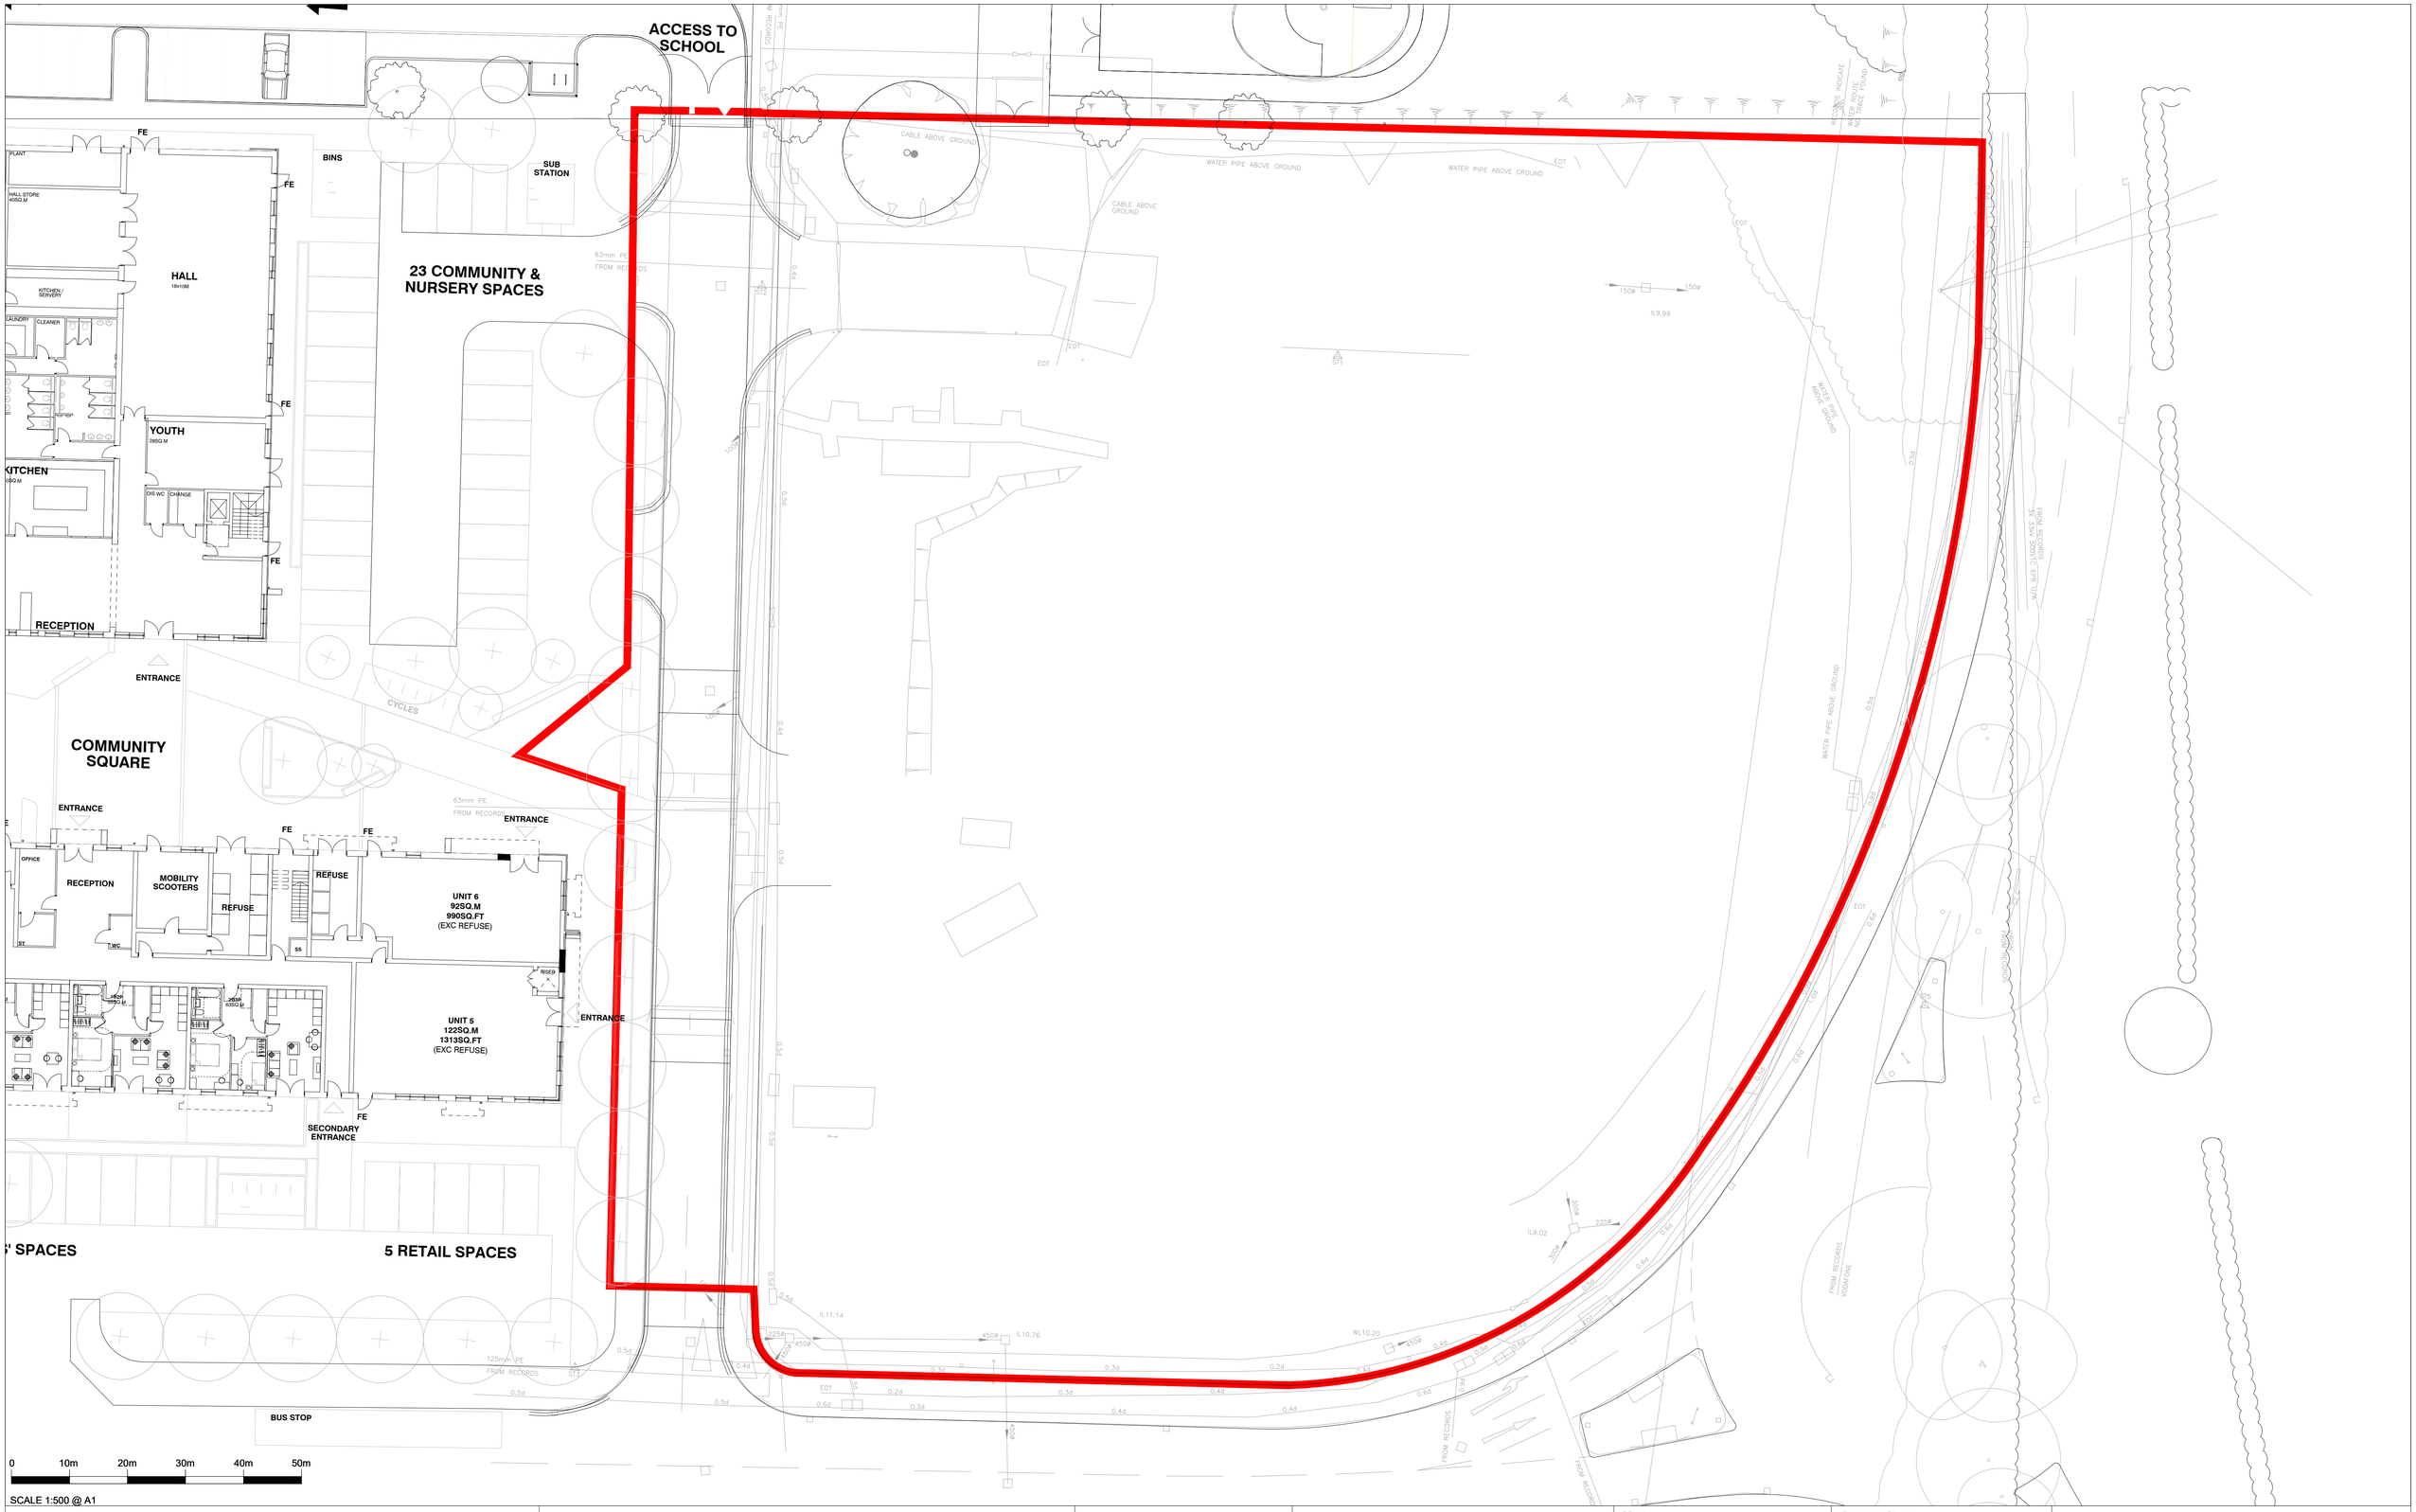


SCALE 1:500 @ A1

RIBA Chartered Practice

Architects Registration Board

CIAT CHARTERED PRACTICE

DIMENSIONS TO BE CONFIRMED ON SITE PRIOR TO START OF WORKS AND ODA TO BE INFORMED OF DISCREPANCIES IMMEDIATELY. NO DIMENSIONS TO BE SCALED FROM THIS DRAWING.
ALL MATERIALS AND WORKS ARE TO BE CARRIED OUT IN ACCORDANCE WITH THE LATEST REVISION OF THE APPROPRIATE **BRITISH STANDARDS OR EURO CODE, PLANNING APPROVAL, CURRENT BUILDING REGULATIONS AND CODES OF PRACTICE.**
PARTY WALL ACT - NOTICES UNDER THE PARTY WALL ACT ARE TO BE SERVED BY THE PROPERTY OWNER OR APPOINTED THIRD PARTY BY PROPERTY OWNER. HEALTH AND SAFETY - CDM 2015 REGULATIONS APPLY TO ALL CONSTRUCTION WORKS TO BE CARRIED OUT AND APPLY TO DESIGNERS, CONTRACTORS AND THE CLIENT. AS SUCH ALL PARTIES HAVE DUTIES UNDER THESE REGULATIONS.

Notes

N

LIDL

Rev	Description	Date	Rev by	Chk by
-				

Revisions

Client
LIDL GREAT BRITAIN LTD.
Foxes Park, Brownhill Way,
Nursling, Hampshire, SO16 0AW

Project
STONEHAM LANE, EASTLEIGH, SOUTHAMPTON

Drawing
EXISTING SITE PLAN

Project No: 20321
Drawing No: AD 101

Purpose of Issue
PLANNING

Scale @ A1
1:500

Drawn NE
Checked LMC

Revision -
Date MAY 2022

DO NOT USE FOR CONSTRUCTION

ONE DESIGN architects

One Design Architects Ltd, Unit 5 Mercury Quays, Ashley Lane, Shipley, West Yorkshire, BD17 7DB
Tel: 01274 591188
www.onedesignarchs.com mail@onedesignarchs.com
Registered in England & Wales No: 08355643

Architectural