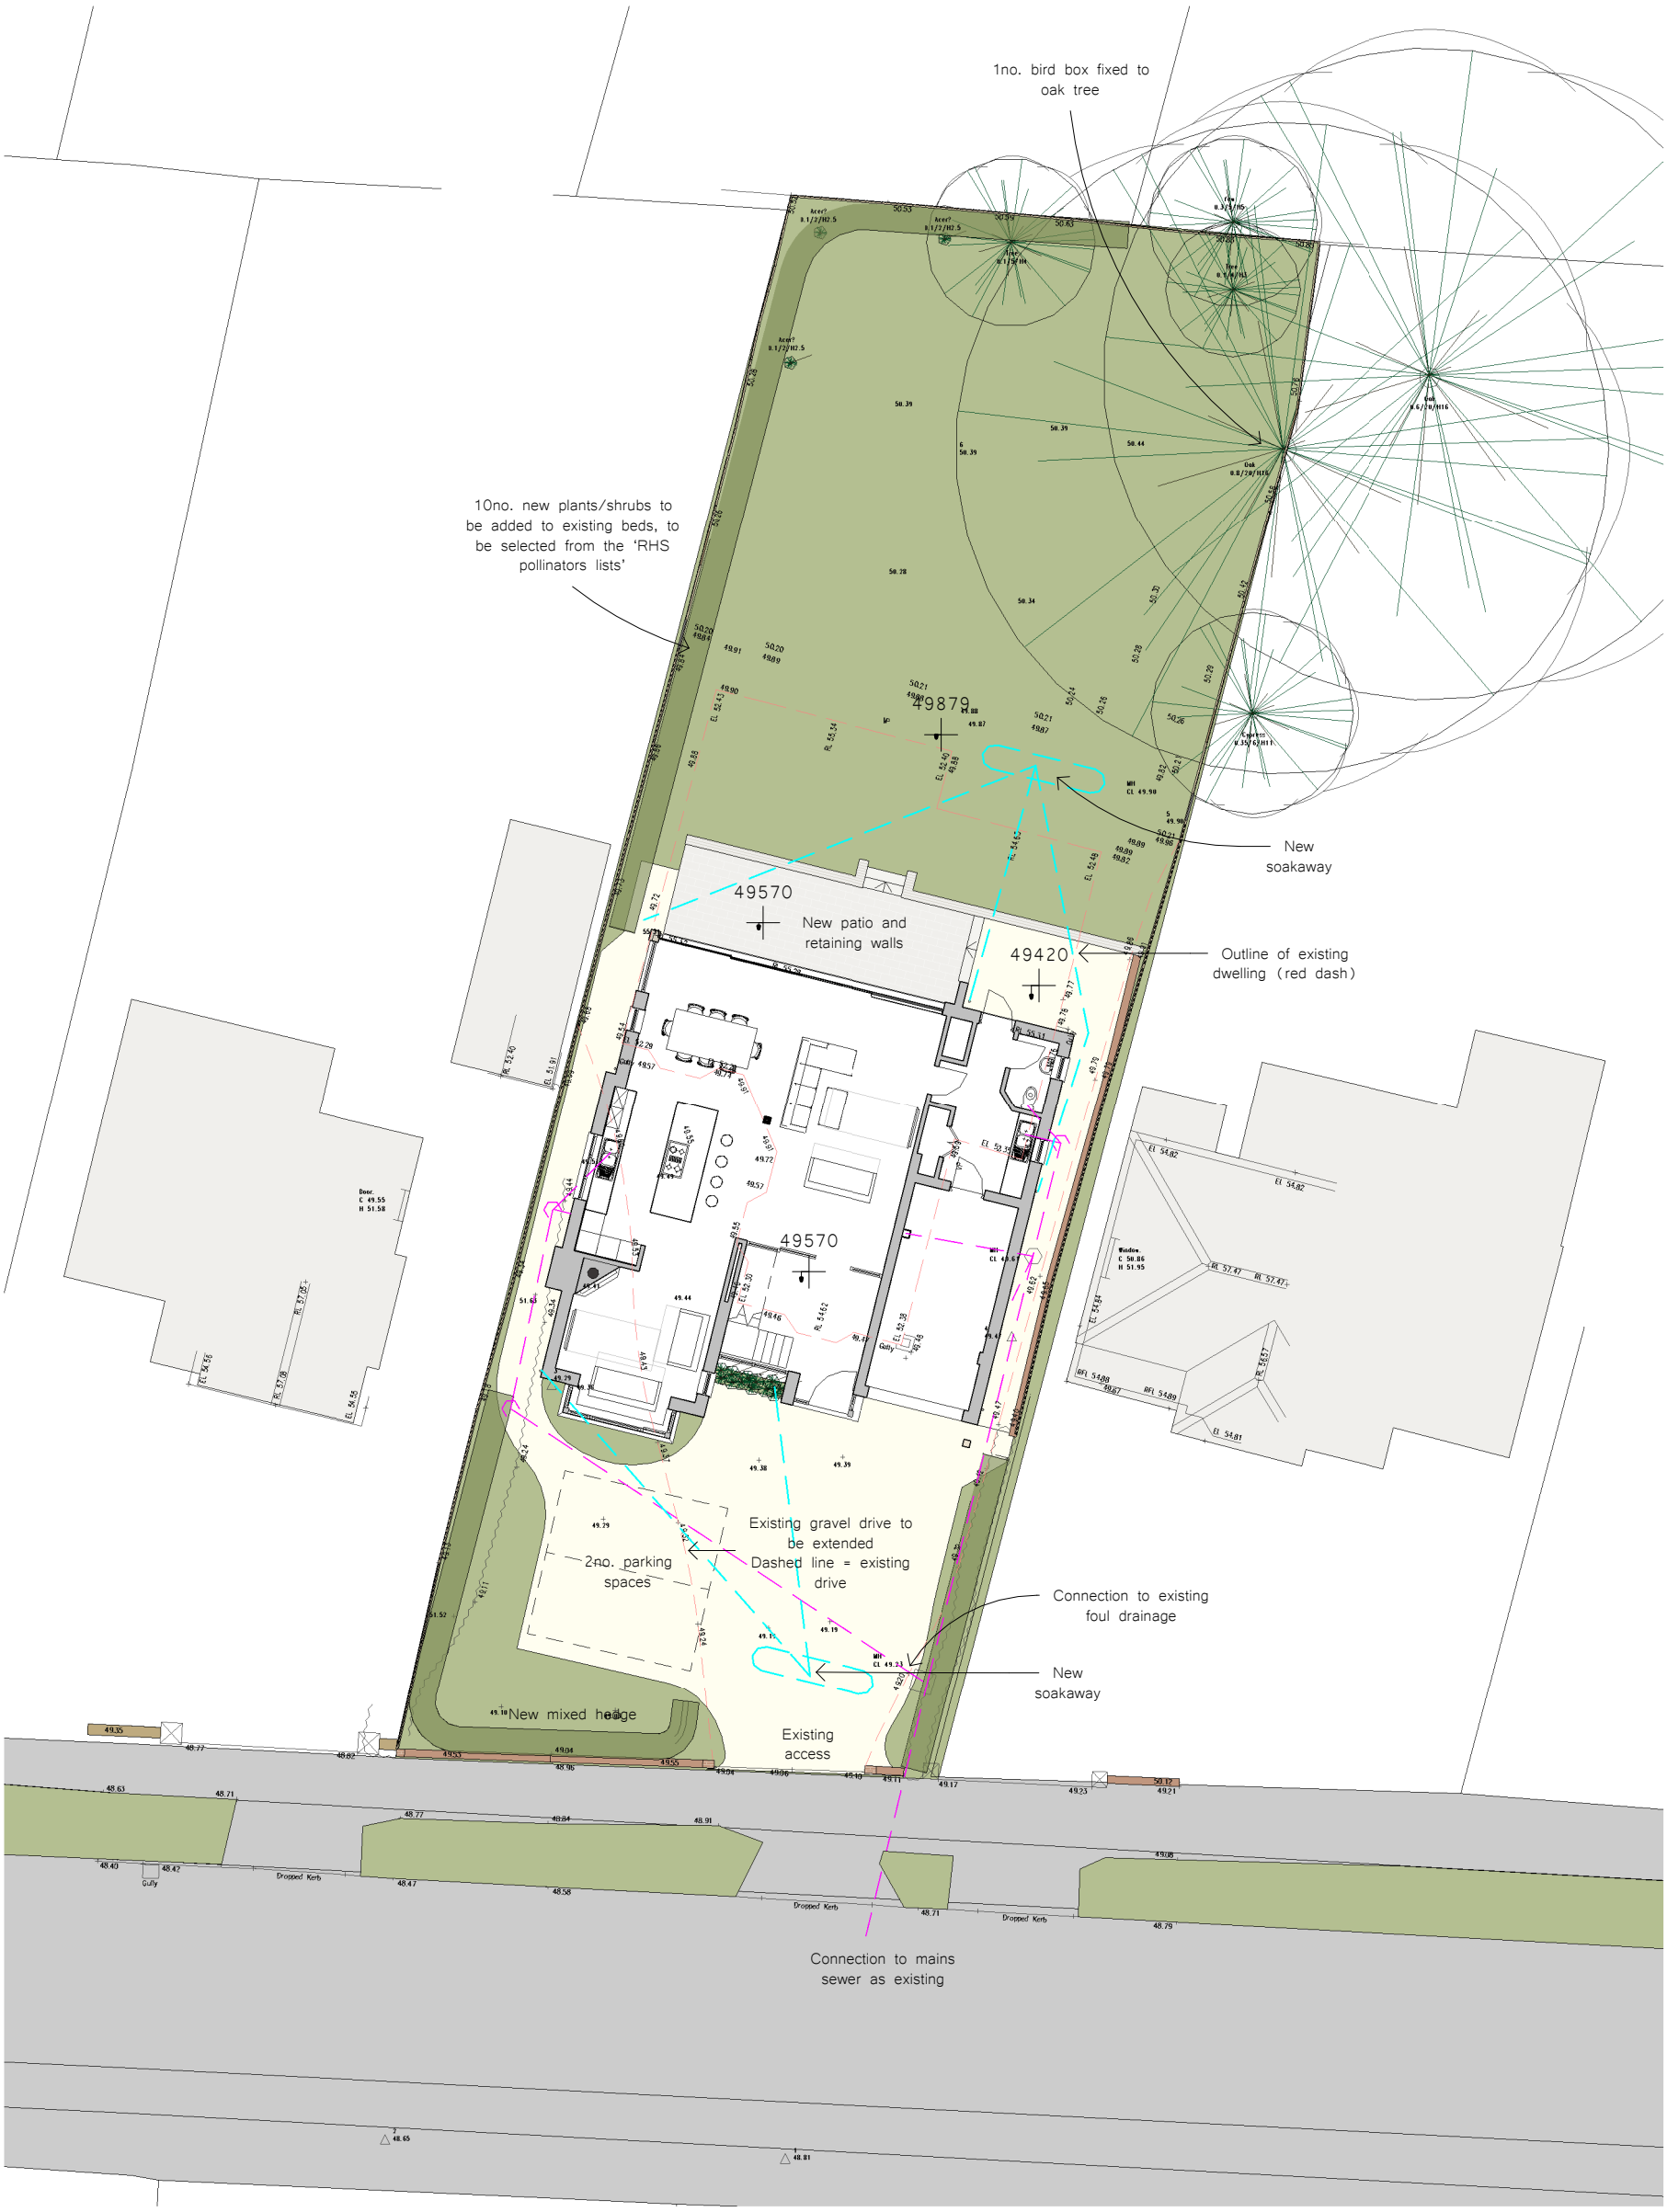


Site Plan as Proposed

1 : 200

0 4 8 12 16 20m

Scale -1:200

KEY

Foul drainage

Surface water drainage

N

Rev.	Description	Date
A	Soakaway added	Aug 2022

project 6 Grosvenor Road
Hiltingbury
Chandler's Ford SO53 5BW

client Mr & Mrs Dhaliwal

drawing Site Plan as Proposed

date June 2022
scale 1 : 200
job 2201
dwg D-111 rev. A

crafted architects
RIBA
410 The Grange, Romsey Road, Michelmersh, Romsey, SO51 0AE 01794 400311 jules@craftedarchitects.co.uk

This drawing is copyright of Crafted Architects Ltd.