


South Elevation

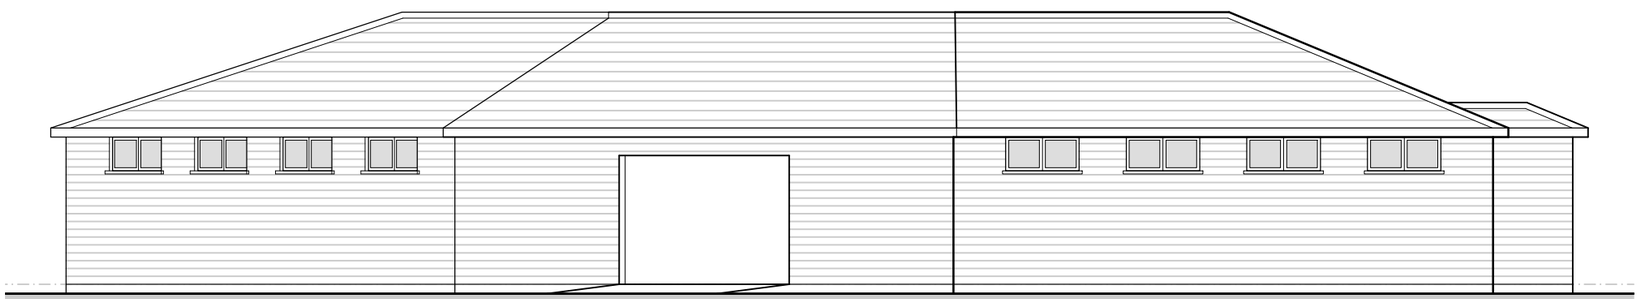

West Elevation



North Elevation



East Elevation

Mr J Mobey

Thorneydown Farm, Southampton

NOTES

1. The contents of this drawing are copyright of Watts Holt.
2. It may not be copied, reproduced or altered in anyway without the written authority.
3. Do not scale. Figured dimensions only to be used.
4. Check dimensions on site before work proceeds, report any discrepancies.
5. All works commenced prior to formal planning approval and/or building control approval is entirely at contractors/client's own risk
6. If in doubt please ask!

Materials

Roof	
Walls	Horizontal boarding
	Brick plinth
Windows	Wood effect uPVC
Soffits & Fascias	Wood effect uPVC
Rainwater goods	Black uPVC

PRELIMINARY

WATTS HOLT

THE YARD
LOCH ROAD, POOLE
DORSET, BH14 9EX

W: www.wattsholt.com
T: 01202 461586
E: hello@wattsholt.com

Scale 100mm @ A3

No.	Revision.	Date	By

Project

Thorneydown Farm, Southampton

Client / Brand

Mr J Mobey

Drawing Title

Communal Facilities - Proposed Elevations

scale @ A3 1:100	checked .
date Jul '22	drawn JB

17115 86 P1