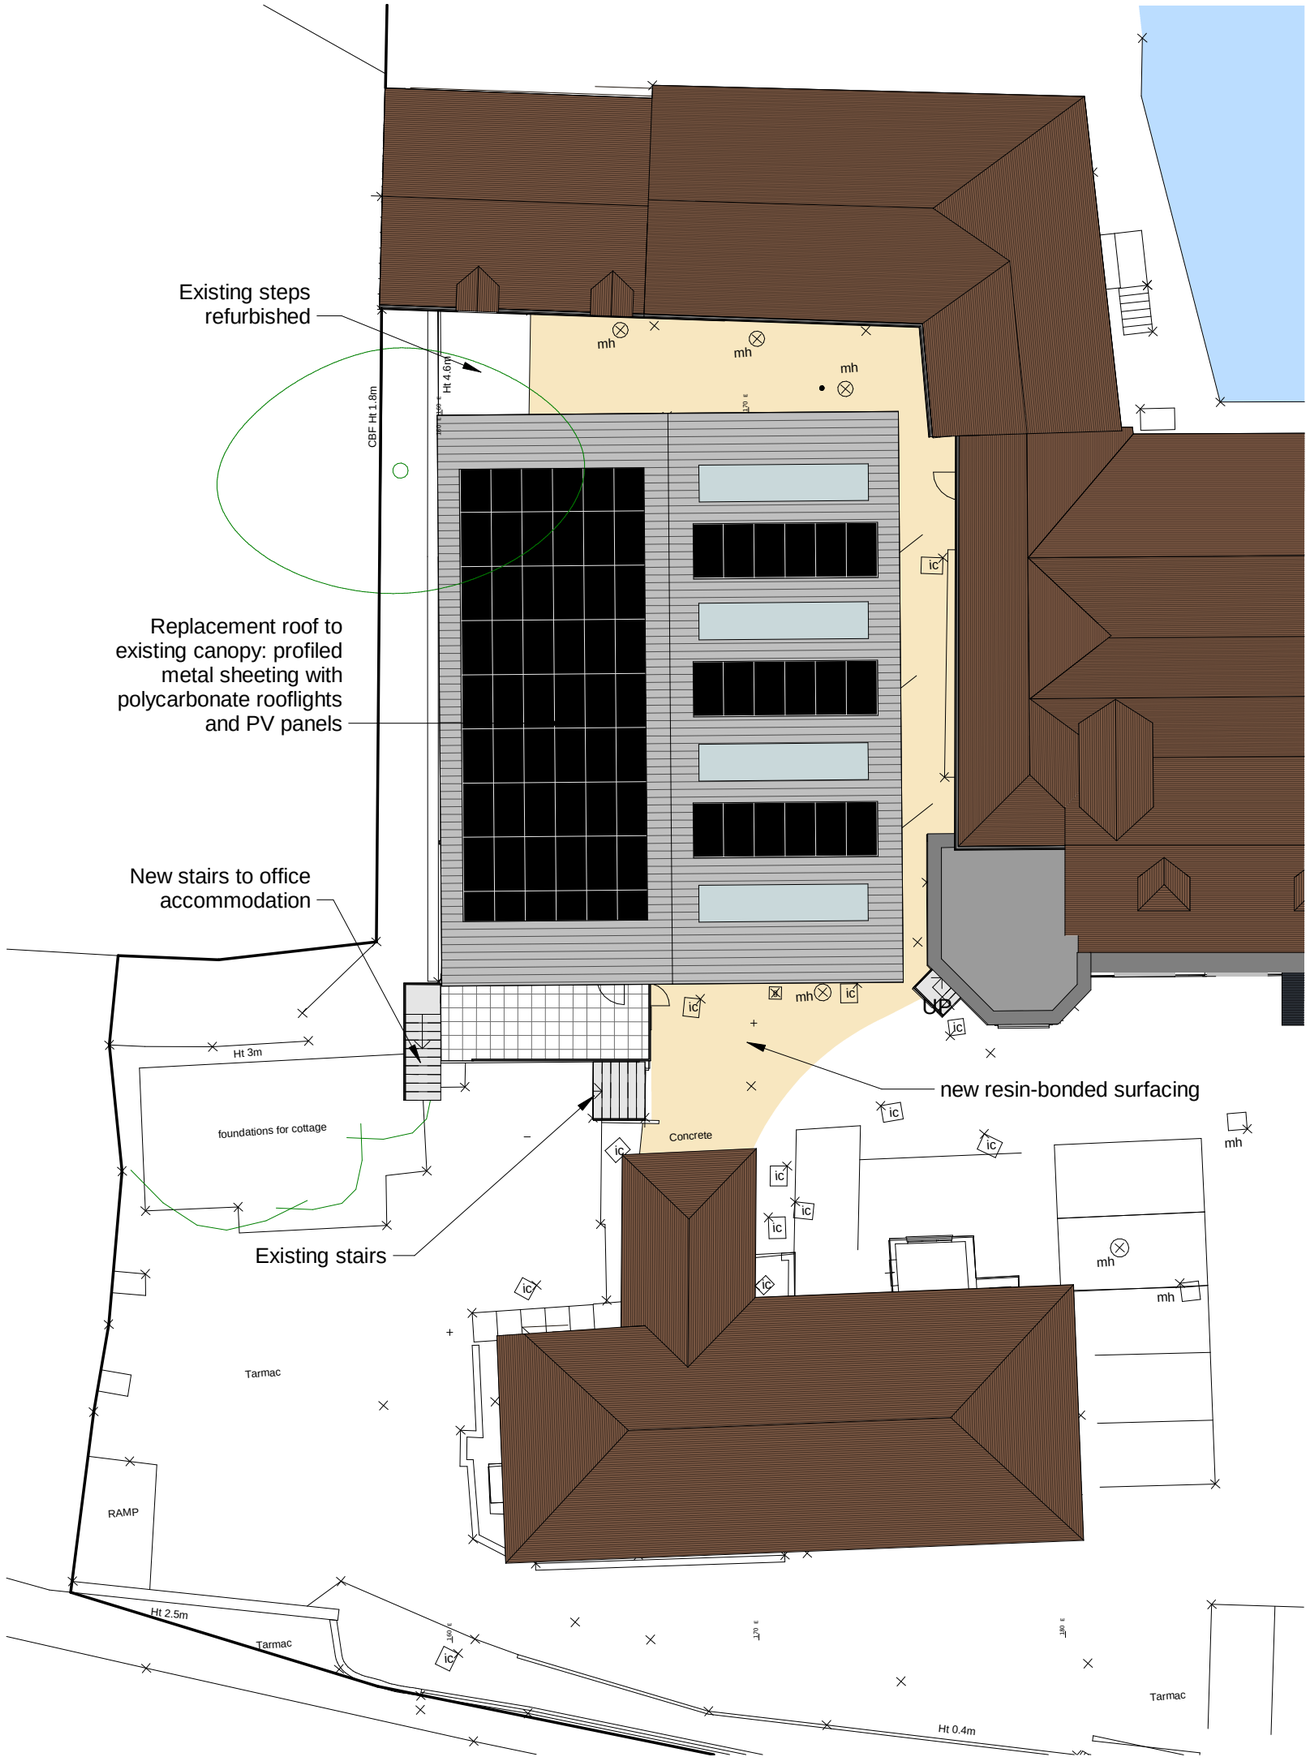


A GJ PV panels added 20.10.22

PLANNING

studio four architects ltd
Tollgate Estates, Stanbridge Earls, Romsey S051 0HE
t: 01794 511255
romsey@s4architects.co.uk
www.studiofourarchitects.com

client
Botley Mills

project
Additional office and canopy refurbishment

title
Site Plan

N

0 10 20 m

scale	paper	drawn	checked
1 : 200	A3	PU	GJ

date	job no.	dwg. no.	rev. no.
Sept 2022	42013	112	A

file
J:\420\42013 - Botley Mills, Southampton - Additional Office Accomm\drawings\13 Revit\Botley Mills - shed alterations 220523 - CURRENT.rvt