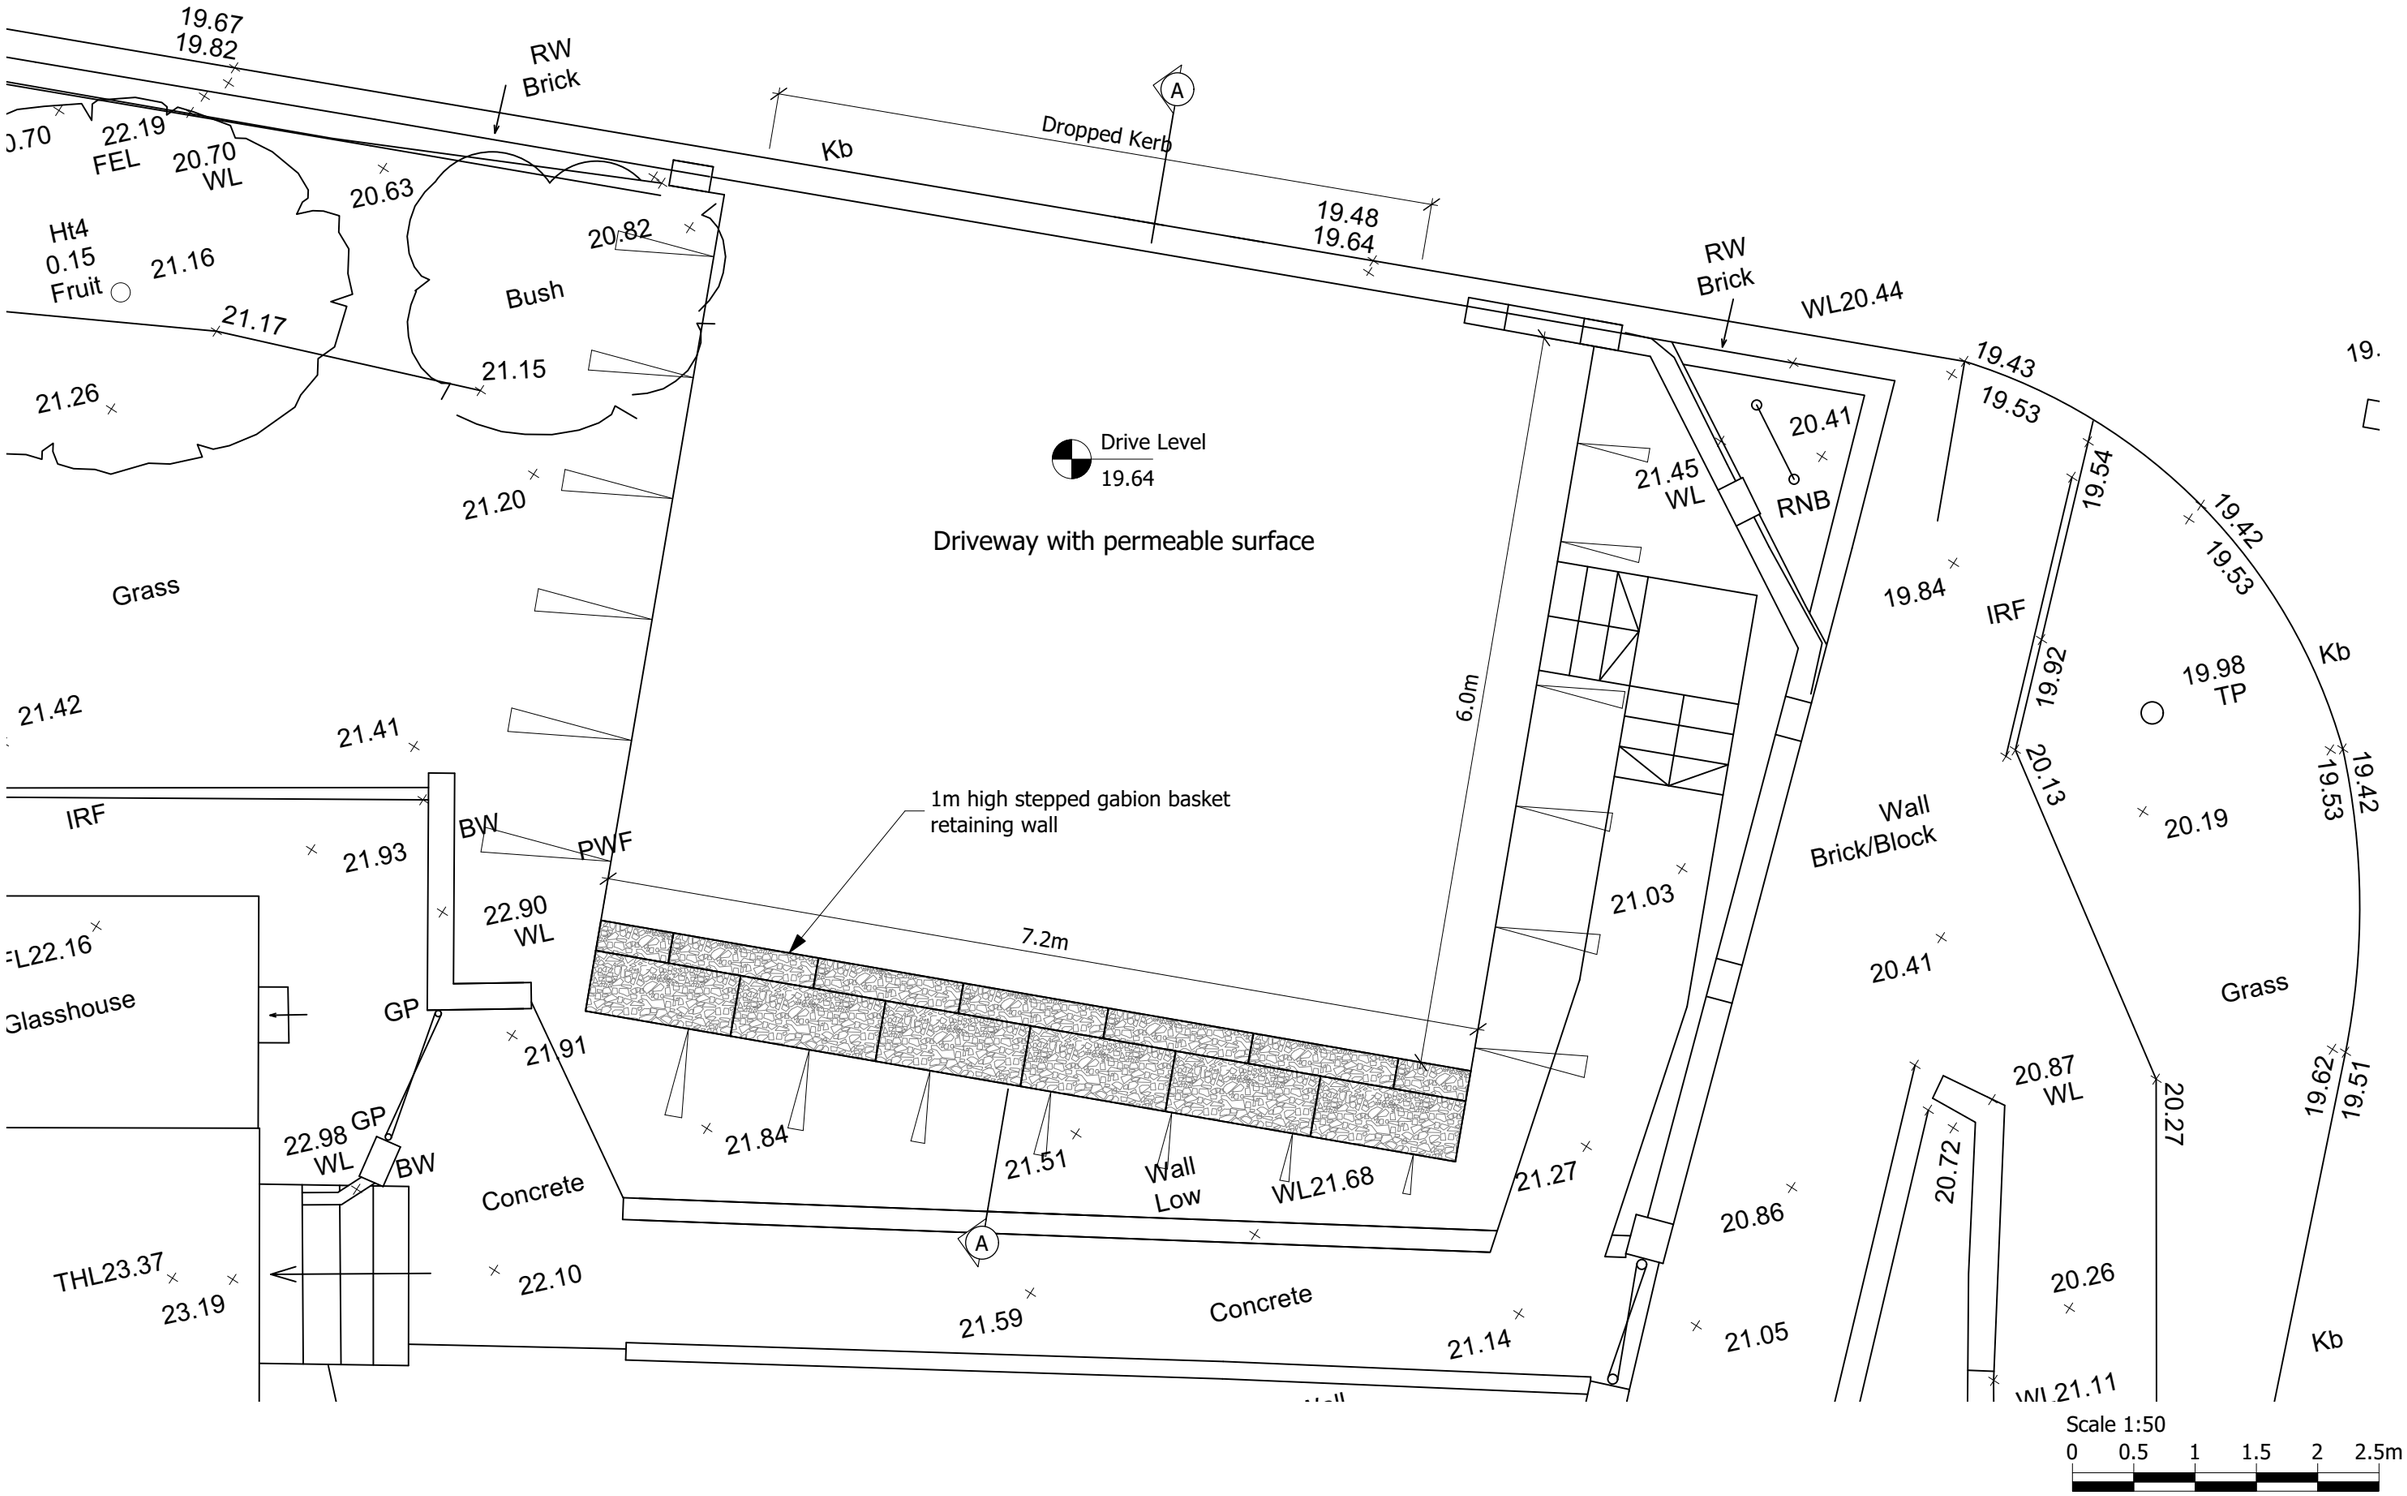


-	-	-	Client	Mr C. Venus	The Copyright of this drawing belongs to **HSR Design** and may not be reproduced, copied or altered in any way without written authority. Use written dimensions only. All dimensions to be checked on site prior to commencement of work.		
Rev.	Date	Description	Job	66 Spring Lane Bishopstoke SO50 6BB			
Drawing Status PLANNING					Drawing Title Existing Site Plan (Part)		
Date October 2022	Scale 1:50@A3	Drawn by CL			Job No. 363	Drawing No. 26	Revision -

CONSULTANT
CERTIFIED PASSIVE HOUSE CONSULTANT

HSR DESIGN
29 Chestnut Road • Southampton • SO16 6BS
07980 266184 • chris@hsr-design.co.uk