



GROUND FLOOR PLAN / SITE PLAN

SCALE BAR


0m 10m

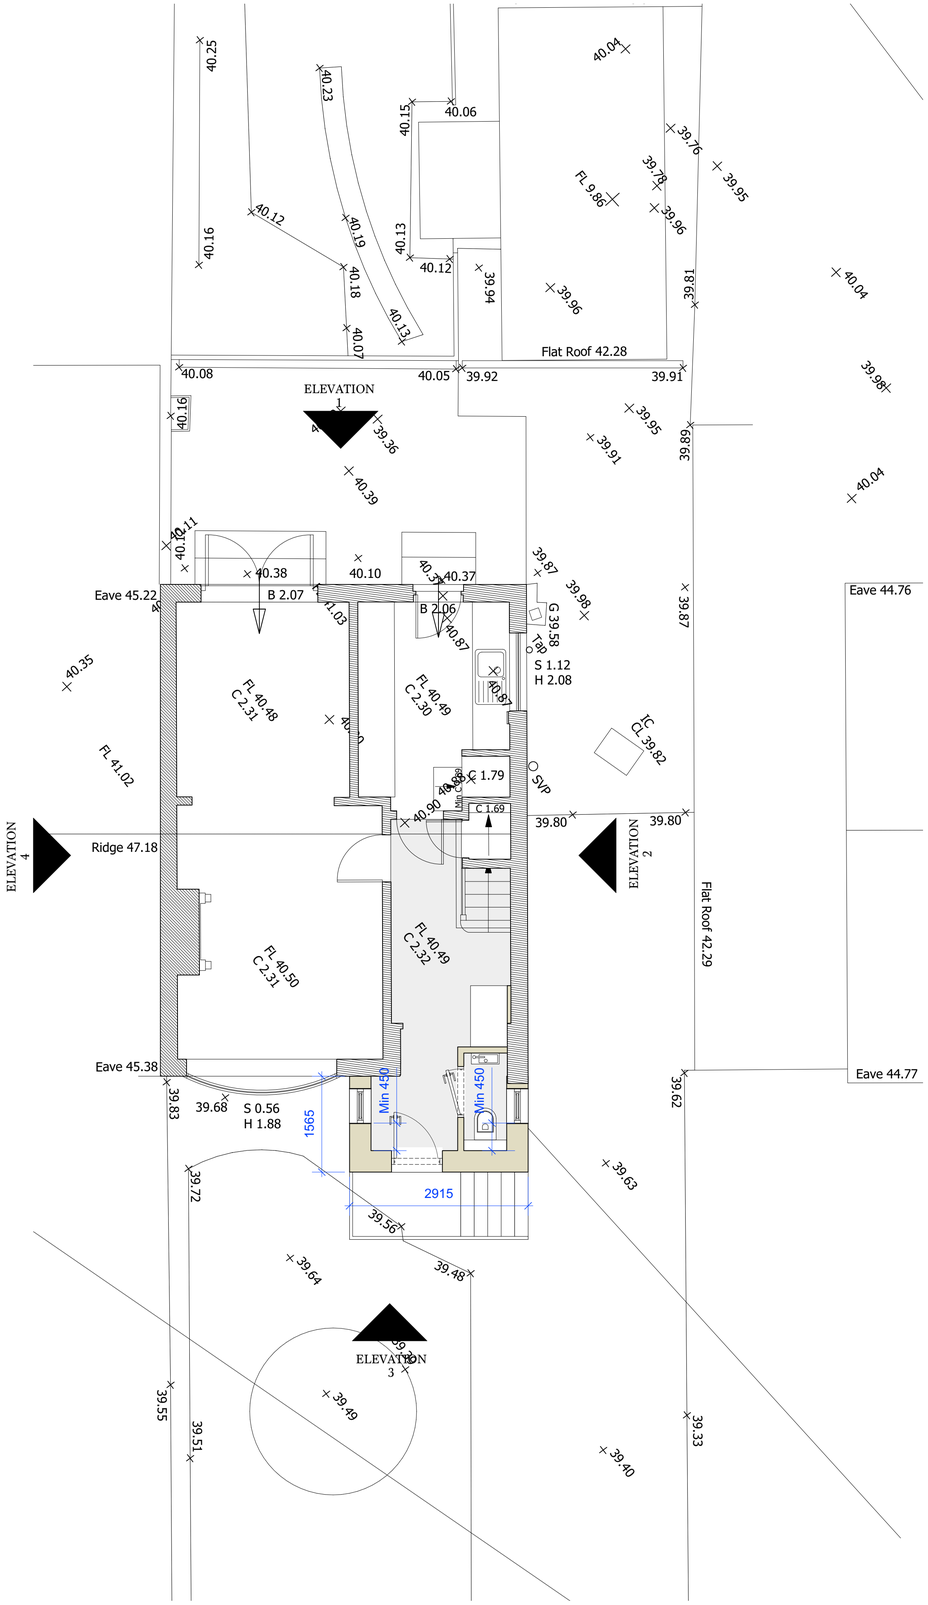

ELEVATION 1

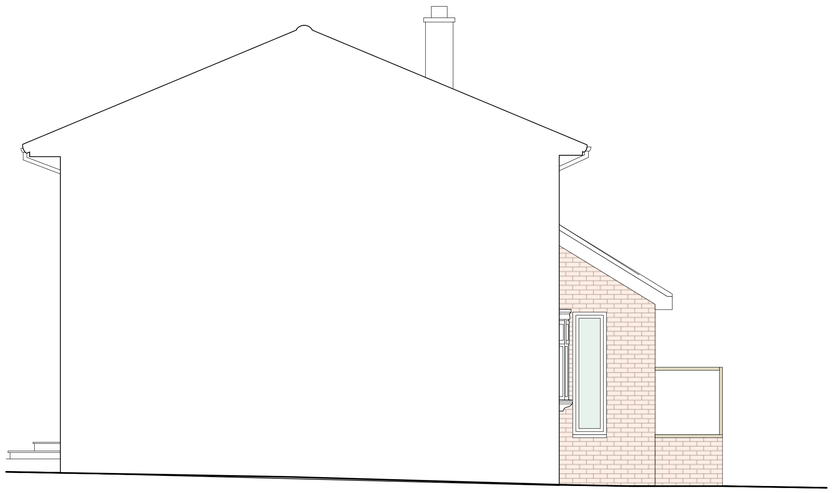

ELEVATION 4

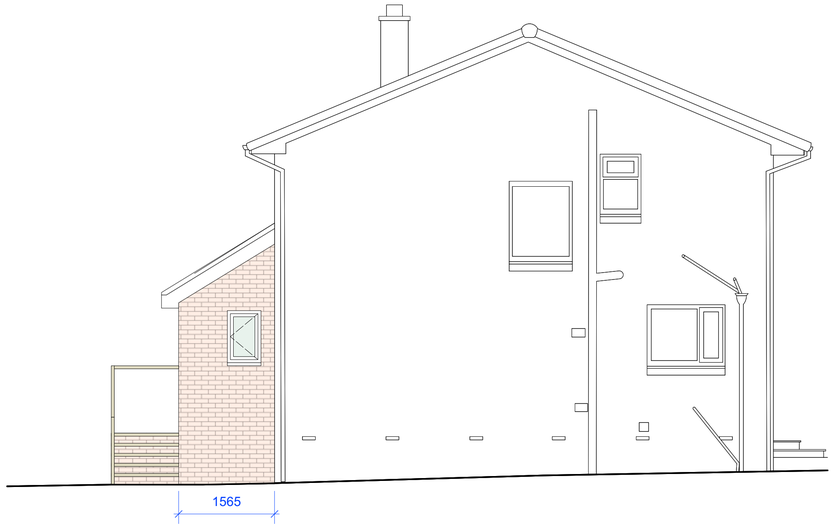

ELEVATION 2



ELEVATION 3

Do not scale from this drawing for construction purposes.

All dimensions must be checked by the contractor before commencing work on site.

Unless otherwise noted, boundaries have not been surveyed. The recipient of this drawing should satisfy themselves of their precise location before commencing work on site.

Client to arrange for Party Wall notices as required.

EXISTING DRAWINGS
39 SPRING CLOSE
SCALE 1:50 @ A1

TITLE
PROPOSED DRAWINGS

STATUS
PLANNING

DATE
29 12 10

DRAWING NUMBER
221210 03