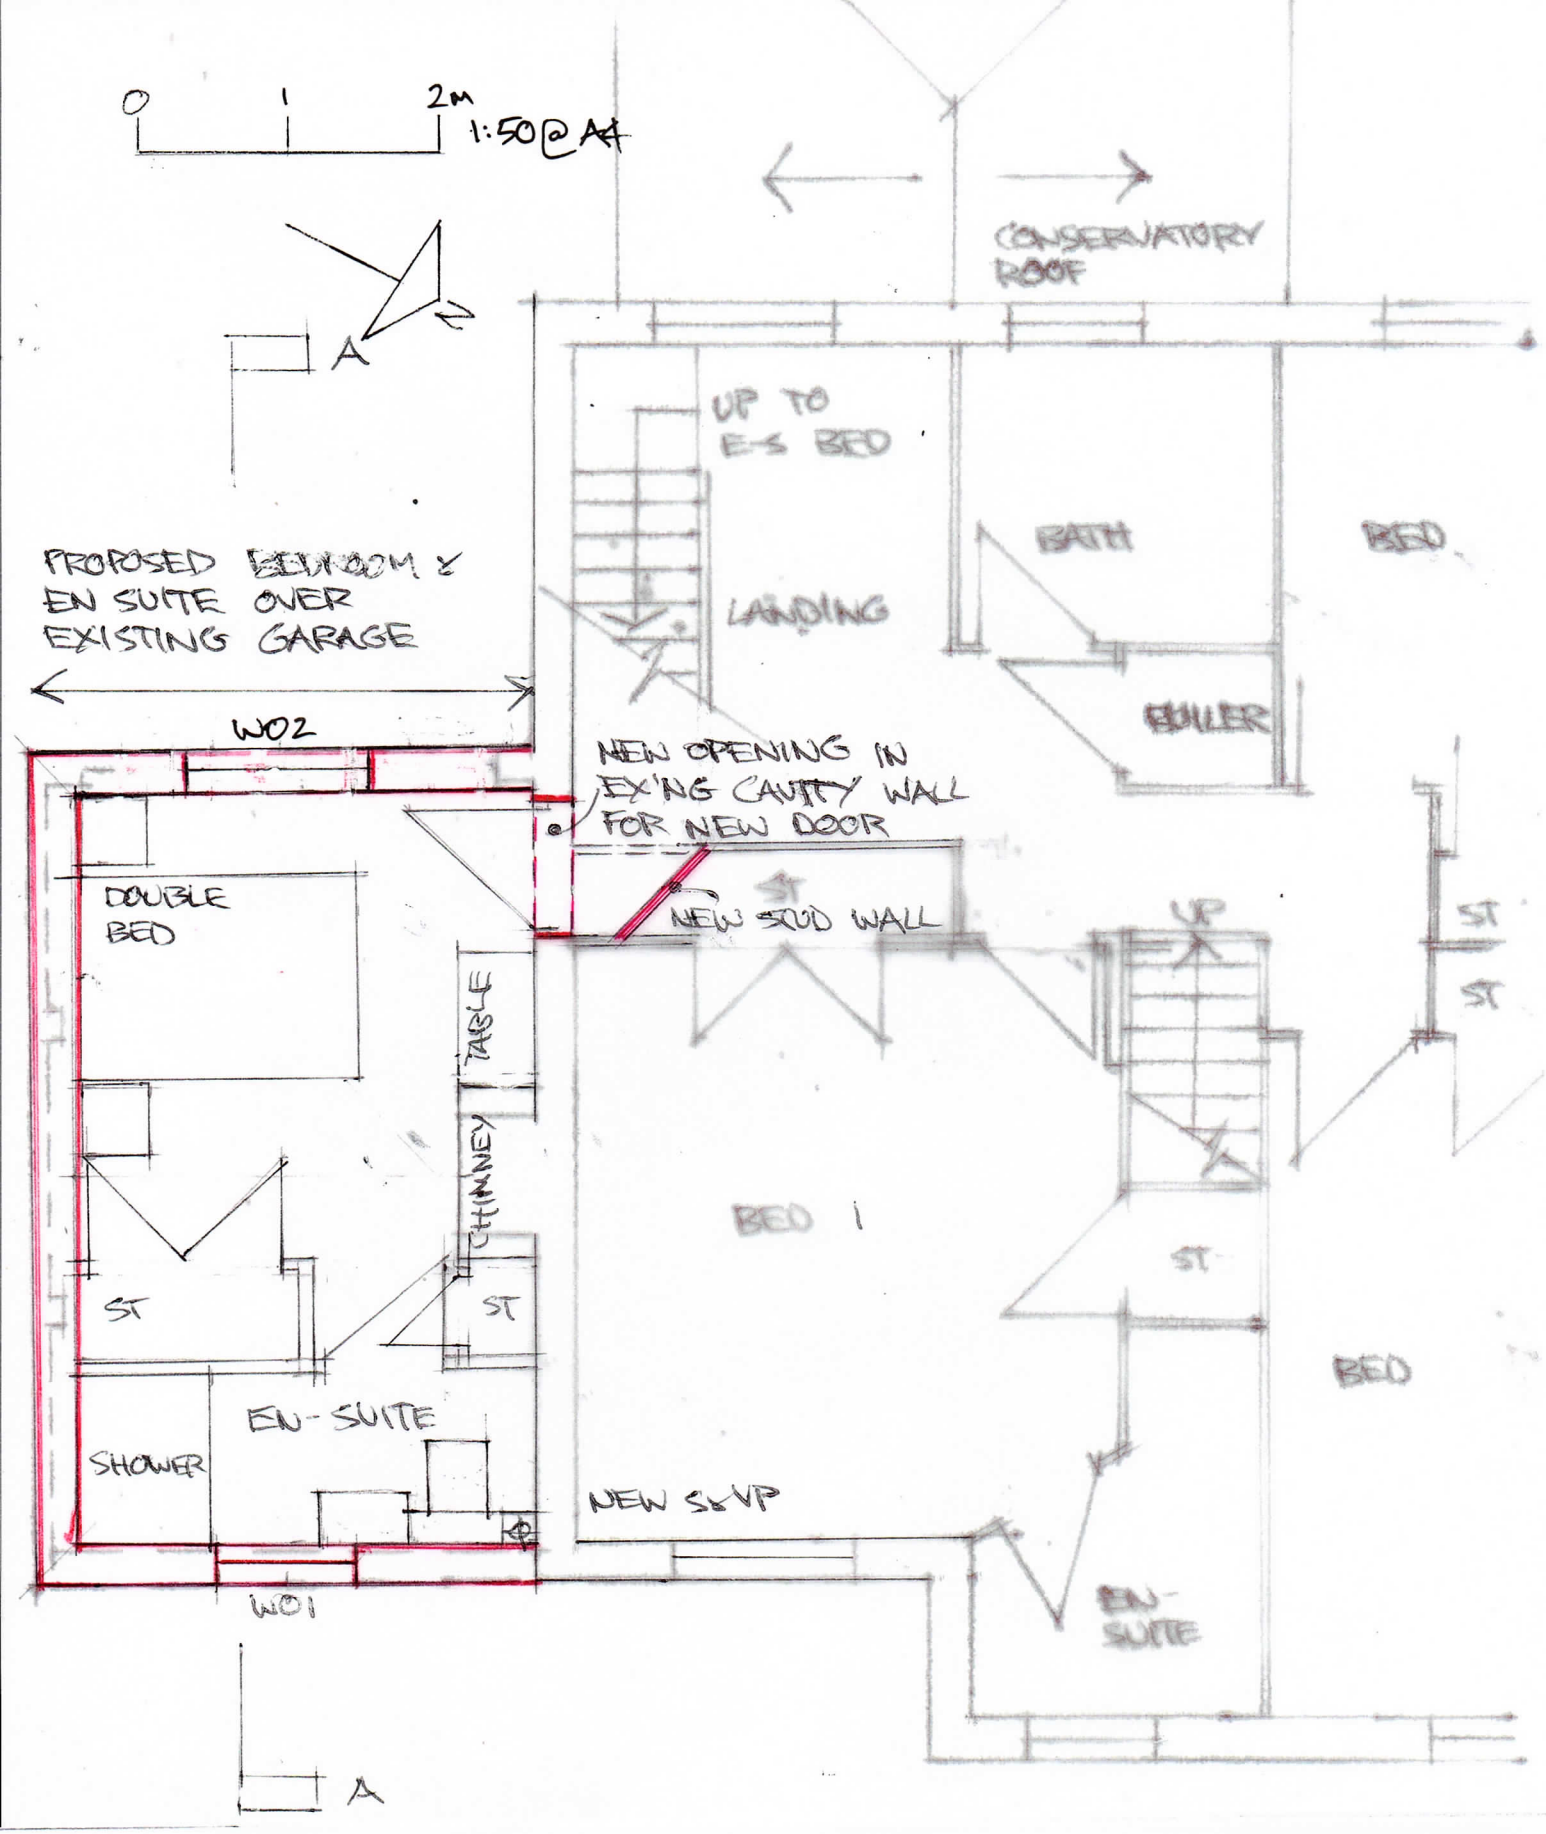



11 Octavia Gardens, Chandlers Ford, Hampshire SO53 2PX

Proposed extension over garage

Proposed first floor plan 1:50 @ A4 Jan 2023

Drawing No OG/06 Revision PL A