
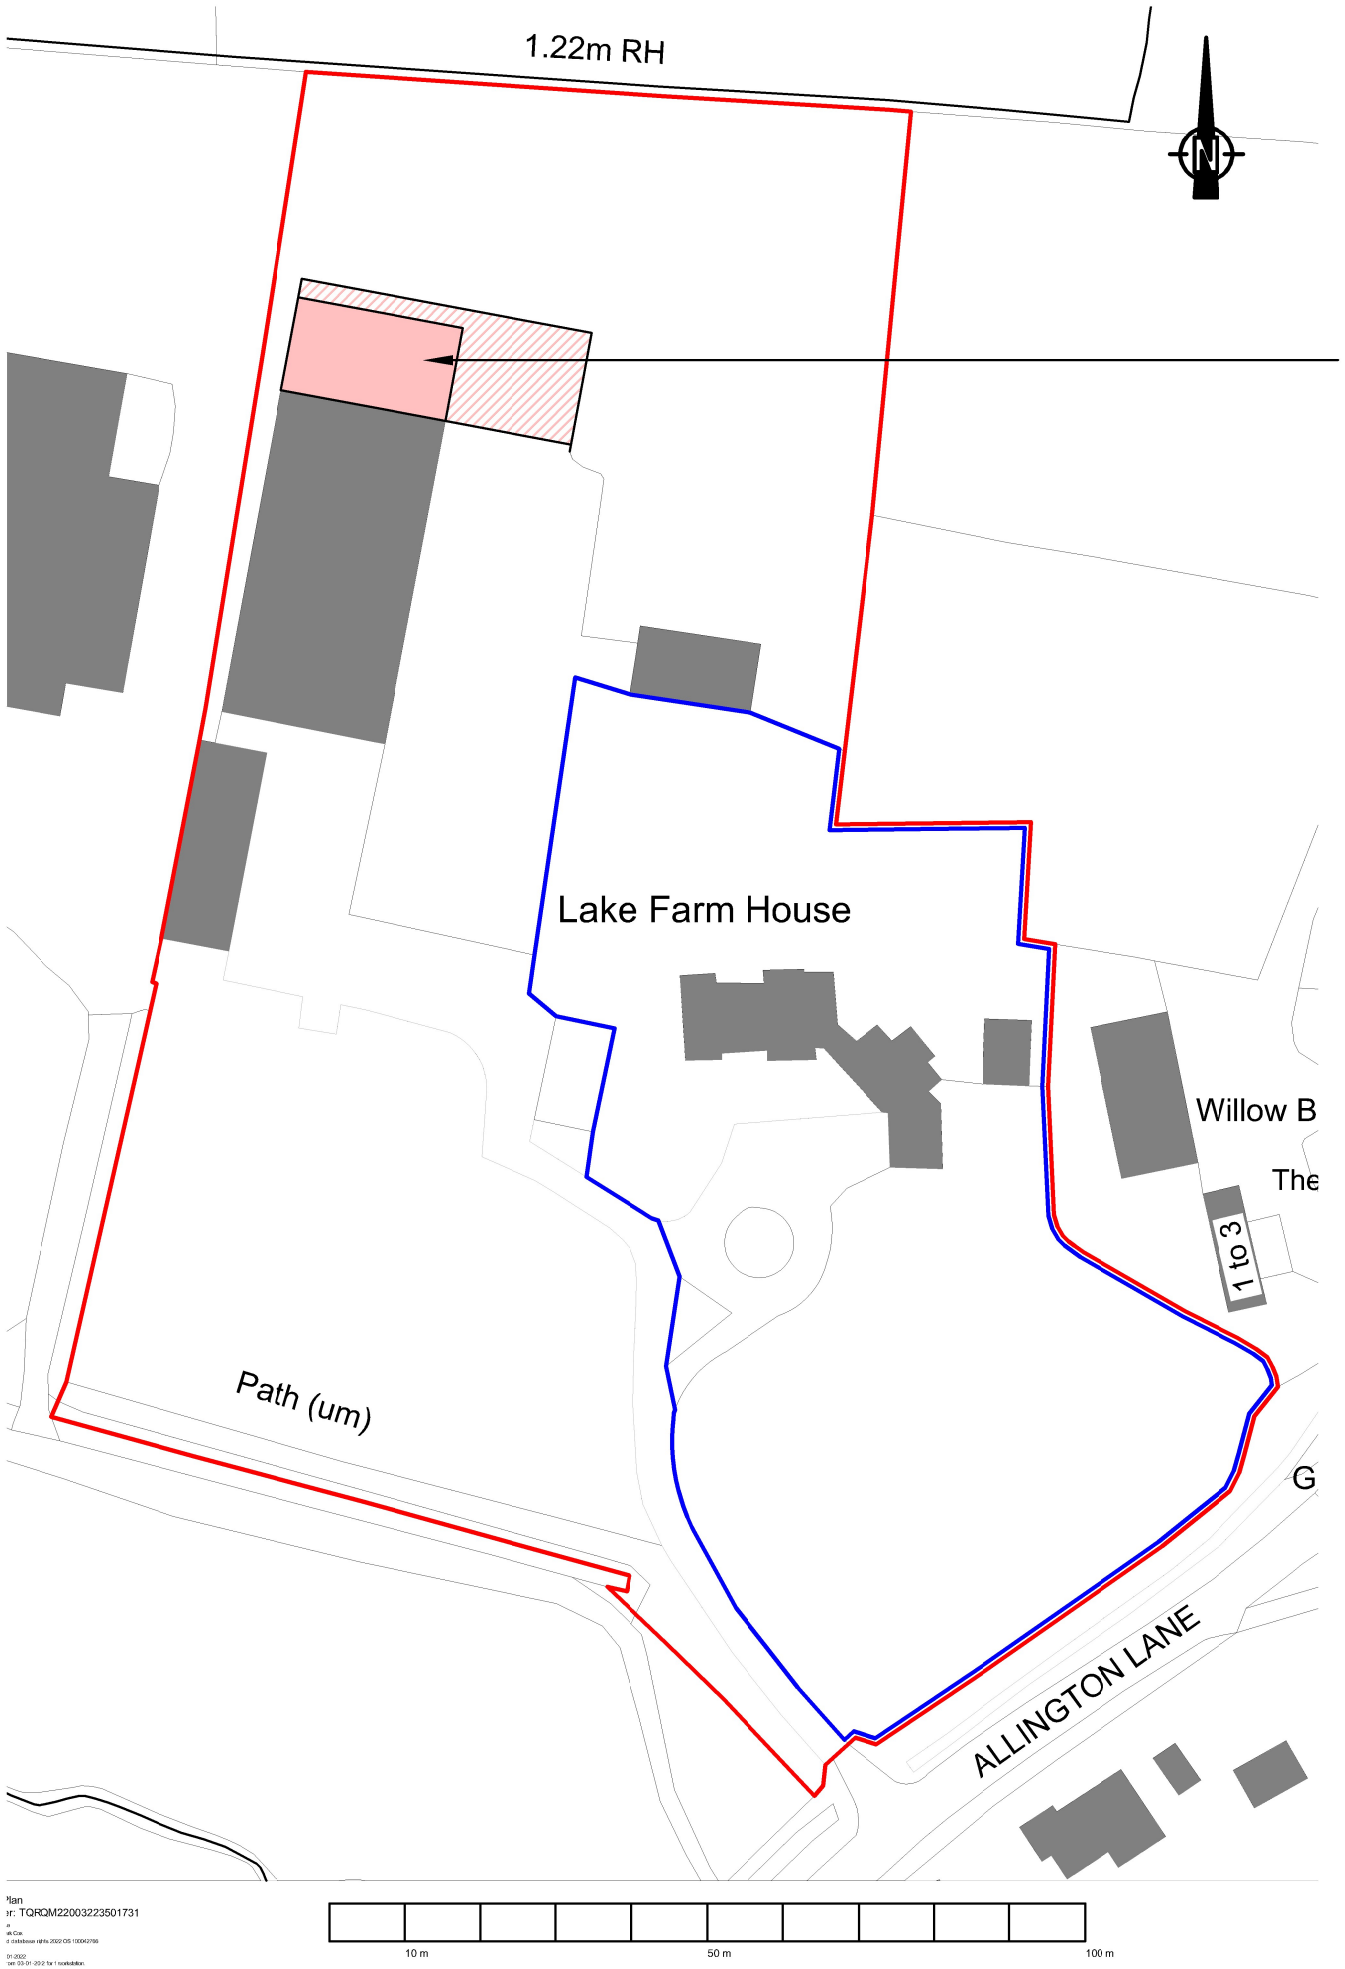


PROPOSED SITE PLAN 1:1000

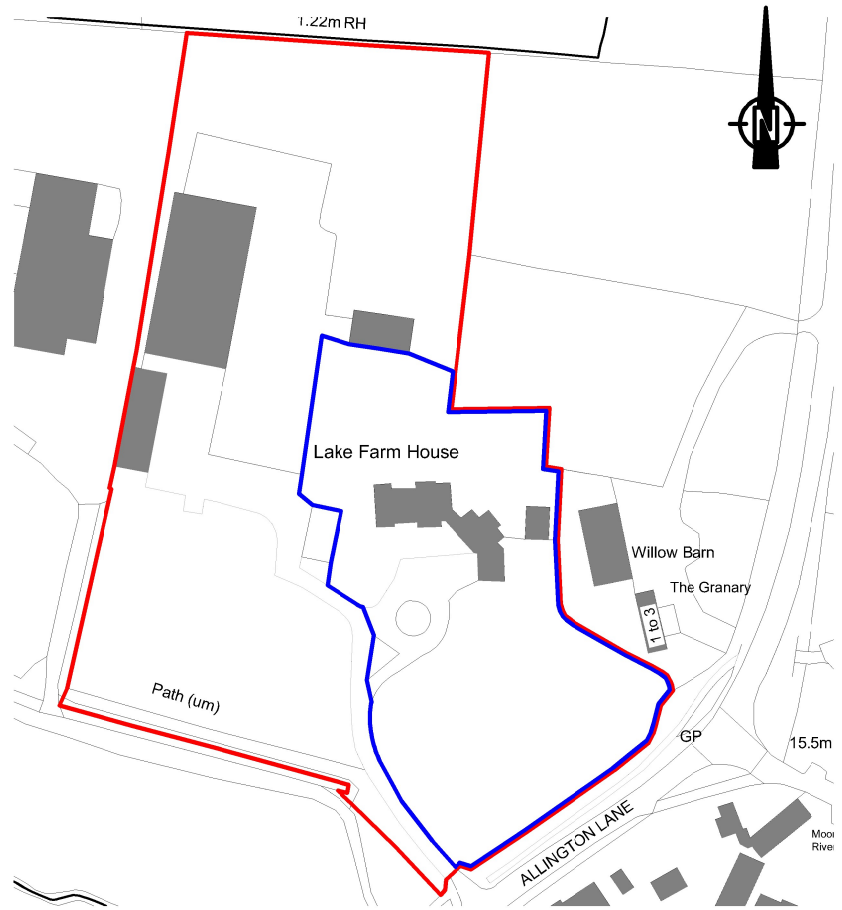

LOCATION PLAN 1:2000

KEY

- LAND OWNED BY THE APPLICANT
- ADJOINING LAND OWNED BY THE APPLICANT

REV	DATE	DESCRIPTION
-	-	-

MSL Marshell Surveying Limited

57a Upper Northam Road
Hedge End
Southampton
SO30 4EA
email: mark.cox76@icloud.com

PROJECT TITLE	CLIENT
LAKE FARM BUSINESS PARK PROPOSED EXTENSION	MR COSTI LUCAS
DRAWING TITLE	**SCALE / DATE**
LOCATION & SITE PLAN	various @ A3 — OCT 2022

PROJECT NO	DRAWING NO	REV	DRAWN	CHECKED
0086	PL100	-	mac	cl

This drawing may not be reproduced in any form without prior written agreement