
NOTE: THIS DRAWING IS NOT A SPECIFICATION OF WORK AND IS ONLY FOR THE PURPOSE OF GAINING TOWN PLANNING AND BUILDING REGULATION APPROVALS. ALL DIMENSIONS MUST BE CHECKED ON SITE BEFORE COMMENCEMENT OF WORK

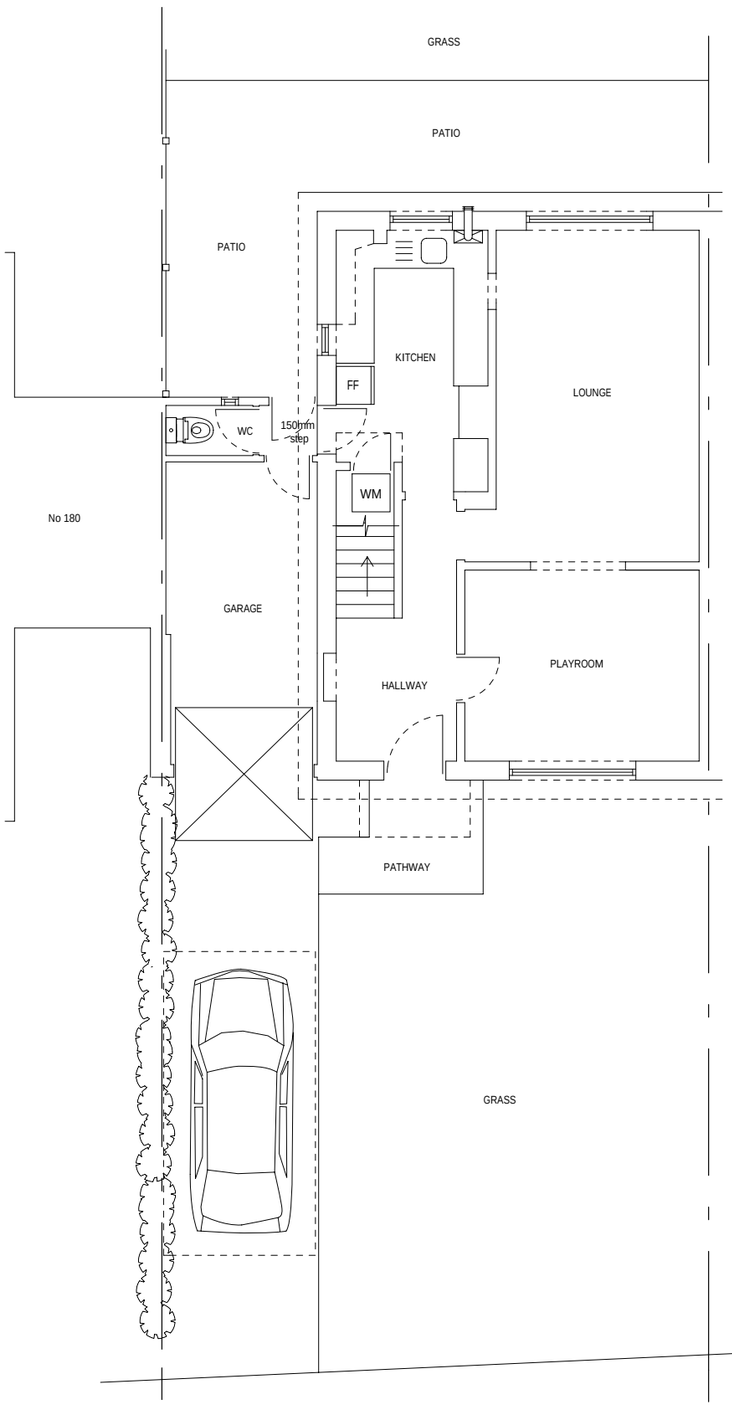


EXISTING GROUND FLOOR PLAN




EXISTING FRONT VIEW




EXISTING REAR VIEW

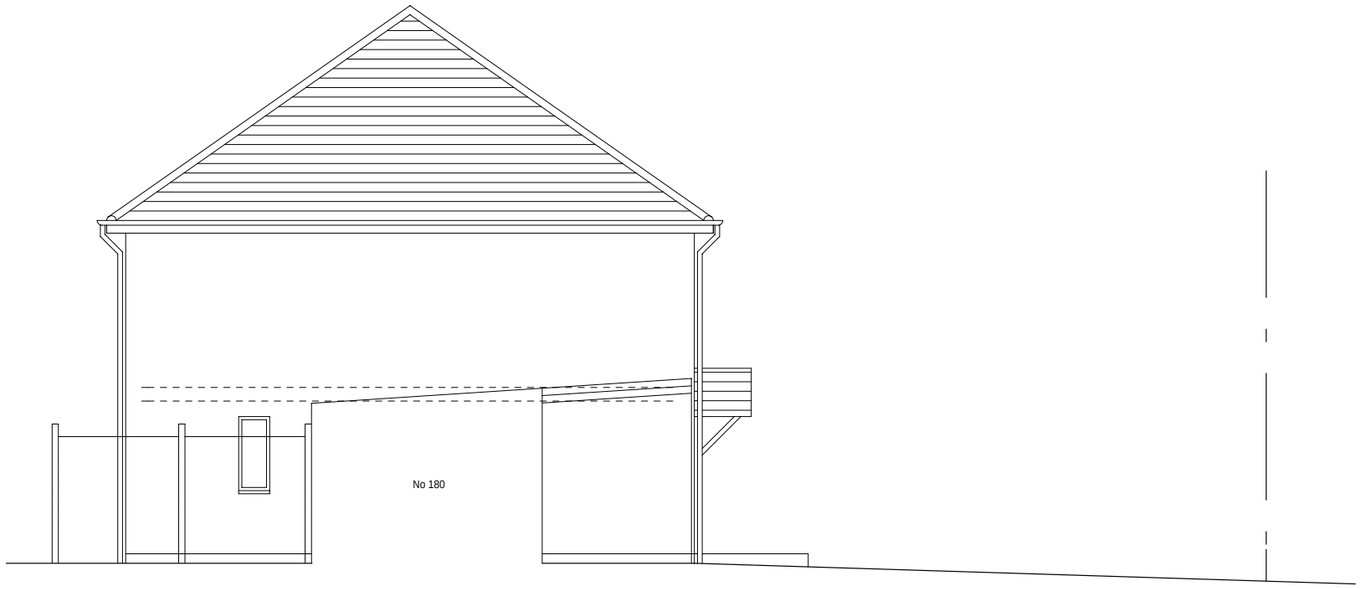

EXISTING SIDE VIEW

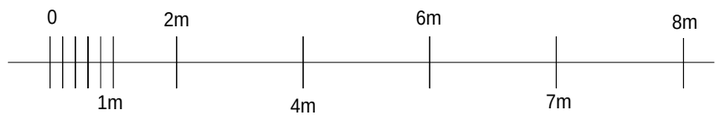

Scale 1 : 100

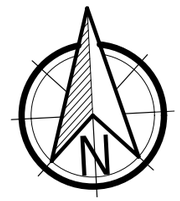

THIS DRAWING IS THE COPYRIGHT OF BOTH CREATIVE PARTNERSHIP AND MAY NOT BE COPIED ALTERED OR REPRODUCED IN ANY FORM OR PASSED TO A THIRD PARTY WITHOUT THE WRITTEN CONSENT OF BOTH CREATIVE PARTNERSHIP

GARAGE CONVERTED INTO BEDROOM WITH EN-SUITE FOR 178 CHESTNUT AVENUE EASTLEIGH SO50 5BX

SCALE 1:100 A3

DRAWING No 21122022 1A3 REV1