


Mapping contents © Crown copyright and database rights 2022 Ordnance Survey 100035207

Site Location

0 25 50 75m


Scale 1:1250

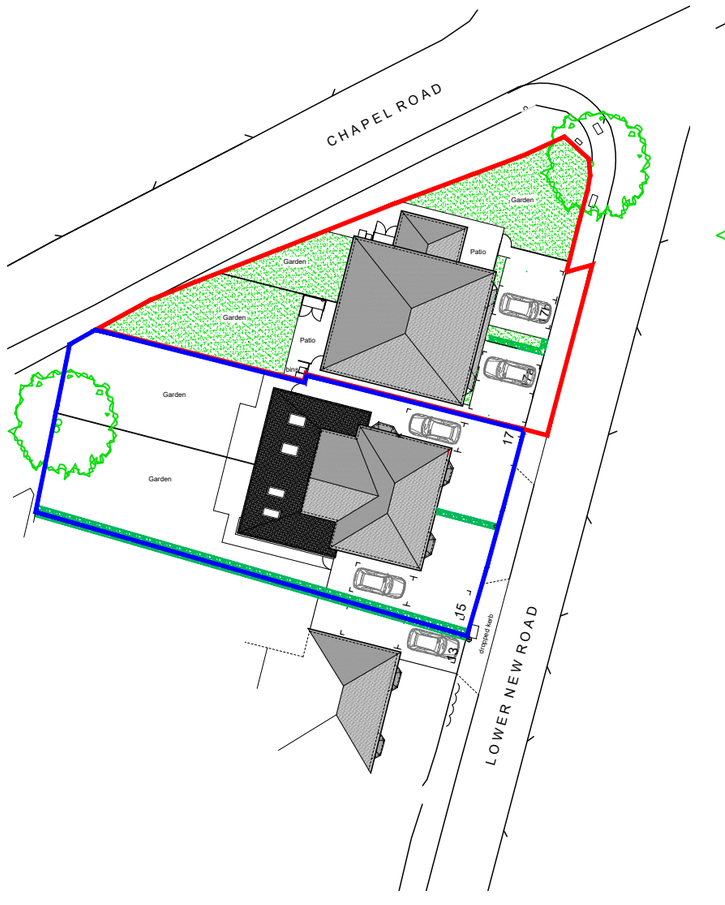

0 5 10 15 20 25m

Scale 1:500

Site Plan

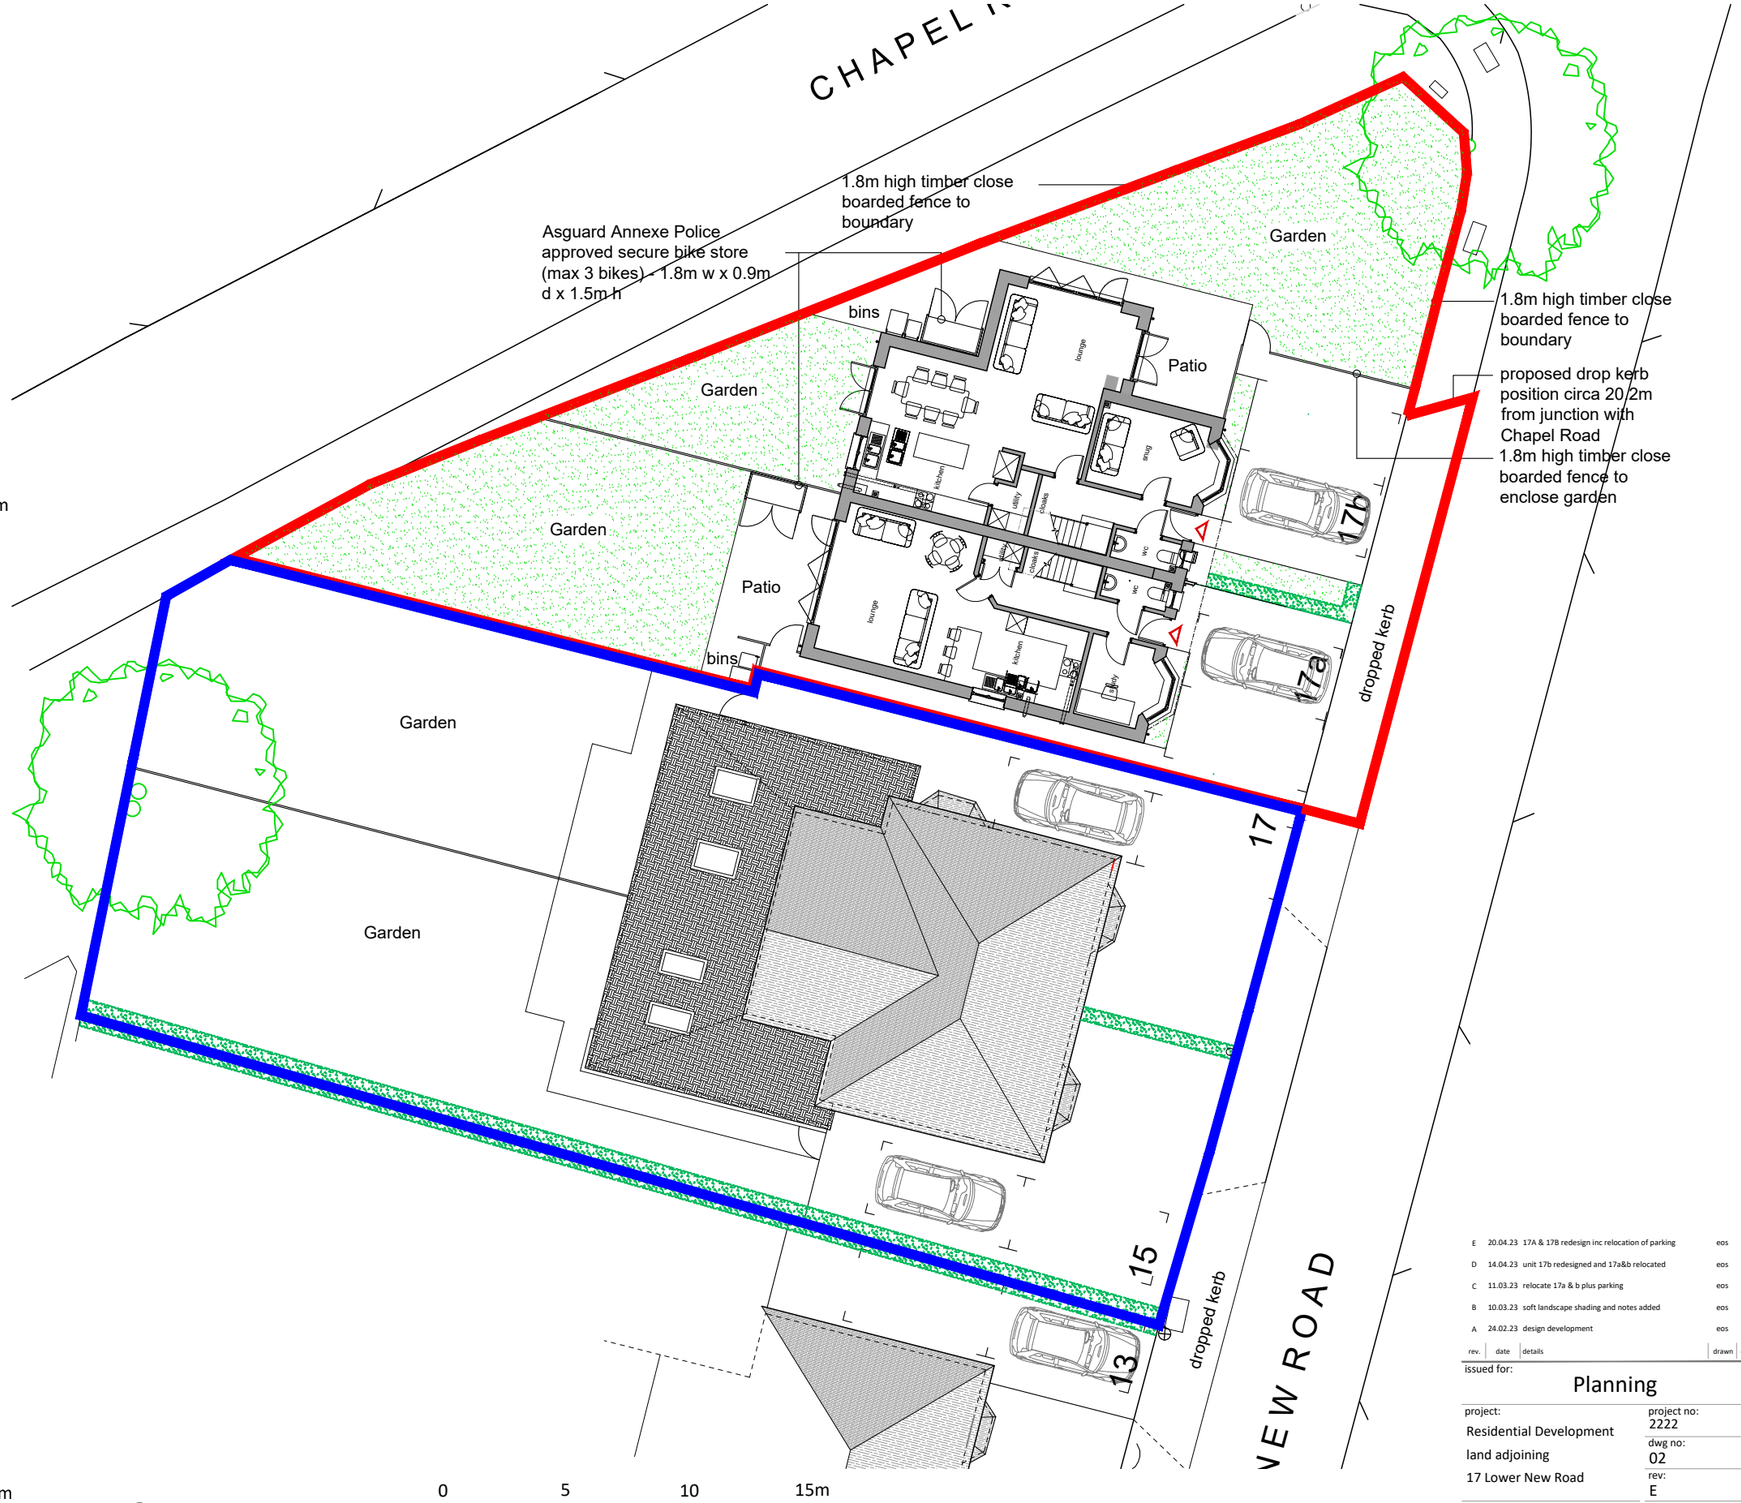

0 5 10 15m

Scale 1:250

Site Plan

Proposed Site and Location Plan

north

rev.	date	details	drawn	check
E	20.04.23	17A & 17B redesign inc relocation of parking	eos	eos
D	14.04.23	unit 17b redesigned and 17a&b relocated	eos	eos
C	11.03.23	relocate 17a & b plus parking	eos	eos
B	10.03.23	soft landscape shading and notes added	eos	eos
A	24.02.23	design development	eos	eos

issued for:

Planning

project: Residential Development land adjoining 17 Lower New Road	project no: 2222
	dwg no: 02
	rev: E
drawing: location and proposed site plan	scale: as specified
	drawn by: eos / date: 13.12.22
	checked by: eos / date: 13.12.22

eos architecture

the studio: 17 northover road, lymington, hants SO418GU
eosarchitecture.co.uk tel: 07593 355180

eos architecture ltd registered company number: 13775860
registered office: 17 northover road, lymington, hampshire SO41 8GU