
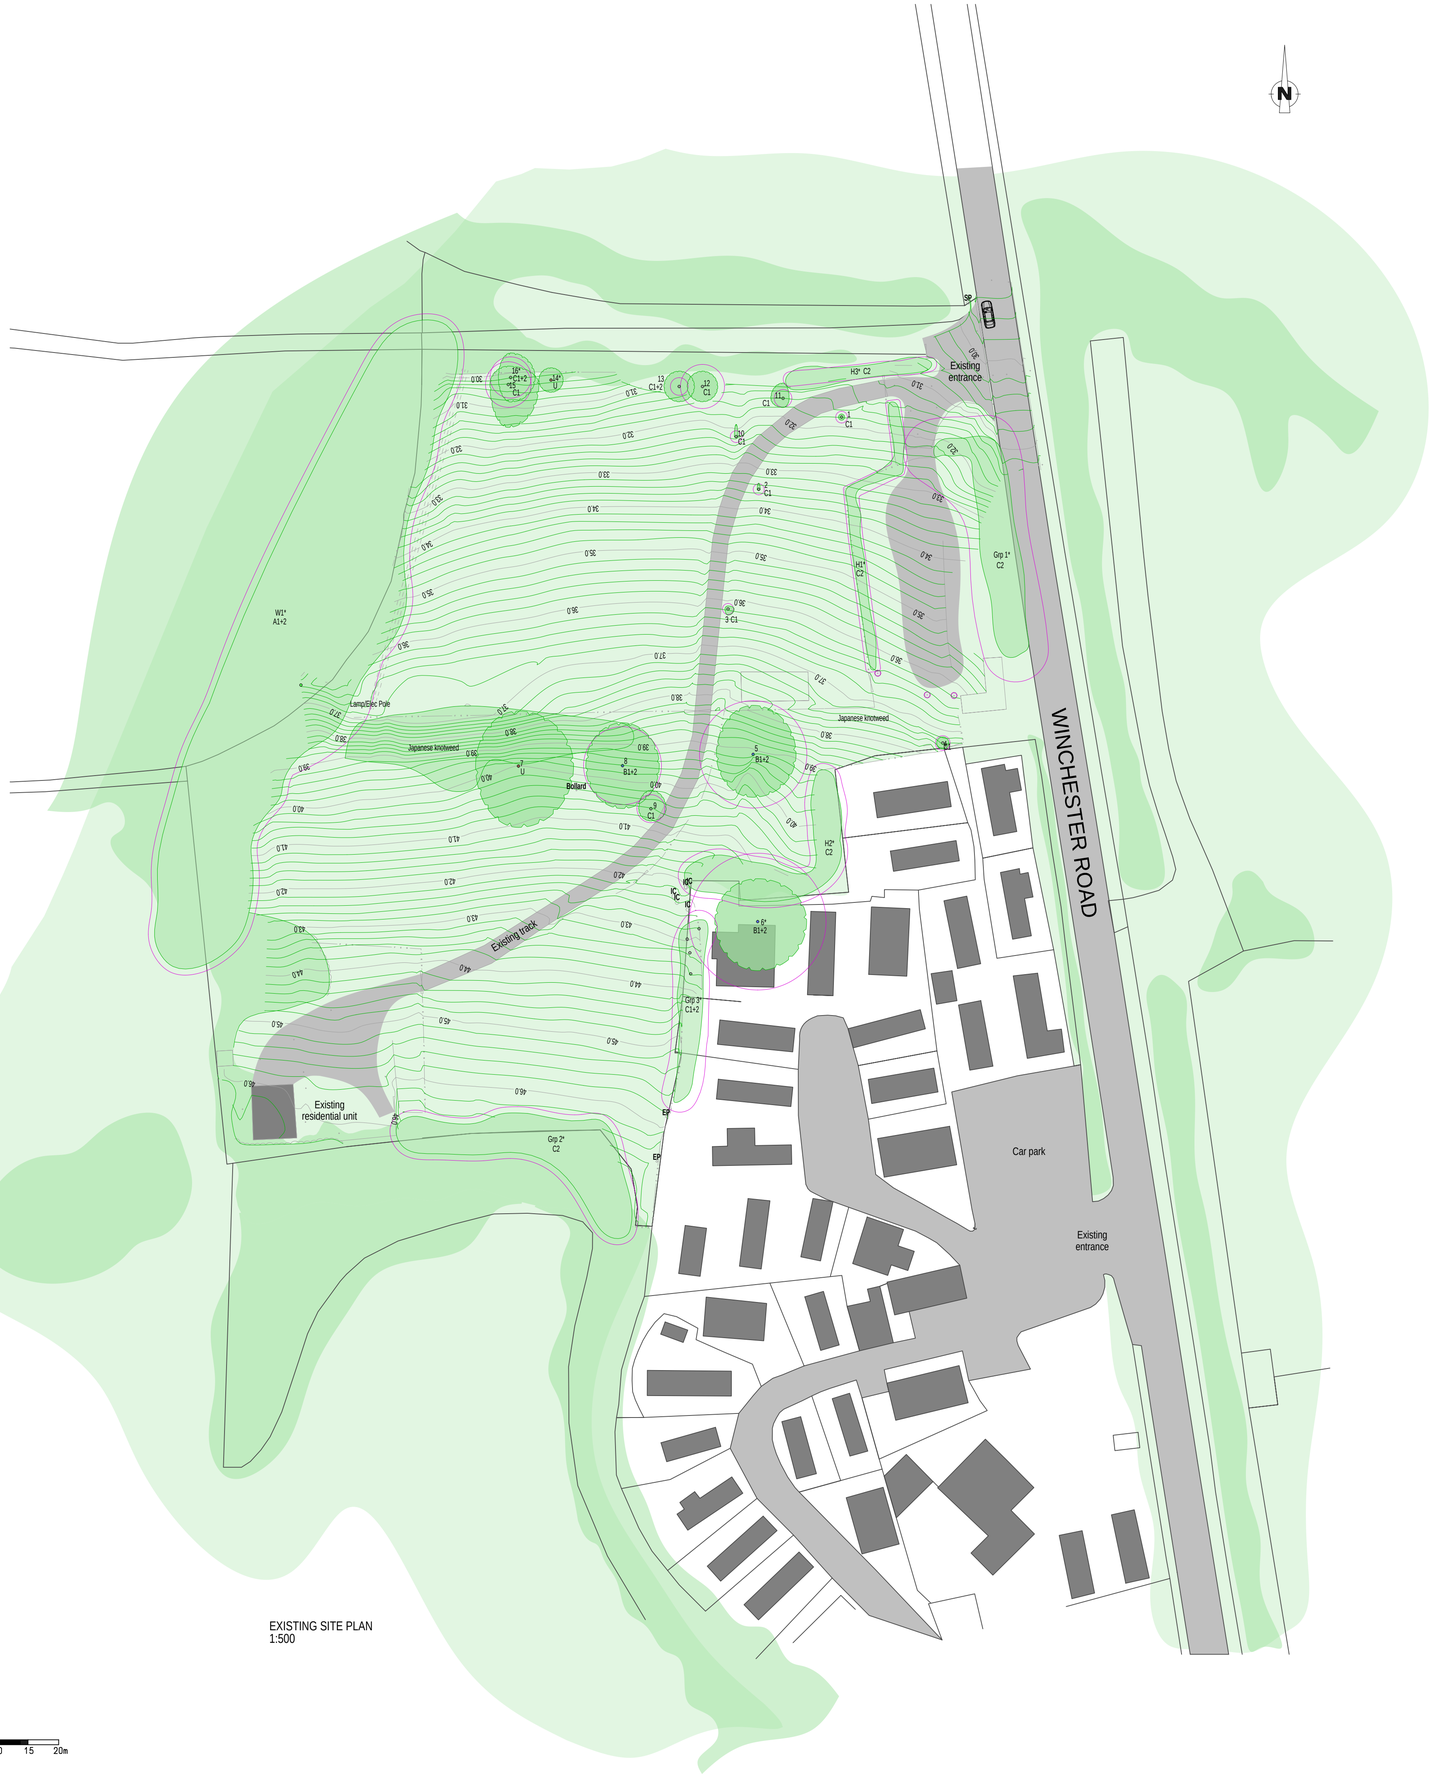


EXISTING SITE PLAN
1:500

1:500 @ A1

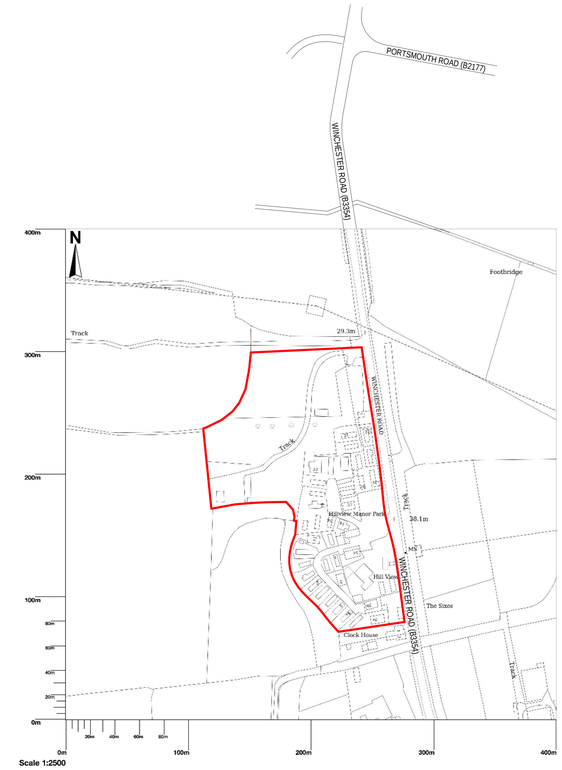

Scale 1:2500

© Crown copyright and database rights 2023 OS 100054135. Map area bounded by: 448609,120269 449009,120669. Produced on 25 May 2023 from the OS National Geographic Database. Supplied by UKPlanningMaps.com. Unique plan reference: p16b/uk/954753/1287480

LOCATION PLAN
1:2500

Cadworx Ltd
Architectural design and 3d Visualisations

Linden House, Bracken Hill Road
East Lound, Nr Doncaster DN9 2LR

tel 01427 753232
danny@3dcadworx.com

Project

PROPOSED DEVELOPMENT
HILL VIEW MANOR PARK
WINCHESTER ROAD
FAIR OAK
HAMPSHIRE SO50 7HD

Title:

EXISTING SITE PLAN

Scale	Date	Drawn
1:500 @ A1	03-2023	DS

Drawing No.
CWX1046 - 100 A