CALDERPEEL.COM

© CALDERPEEL PARTNERSHIP LTD

NOTE: DRAWING FOR PLANNING PURPOSES ONLY

REV	DESCRIPTION	DATE	DRAWN
A	General Update	22-03-22	LA
B	Scheme Updated	08-02-23	HR
C	Scheme Updated to planners comments.	18-04-23	LA
D	Basins altered and POS extent amended.	10-05-23	LA
E	Landscape updated and general amends.	31-05-23	LA
F	Lower channel added to basin 1.	23-06-23	LA

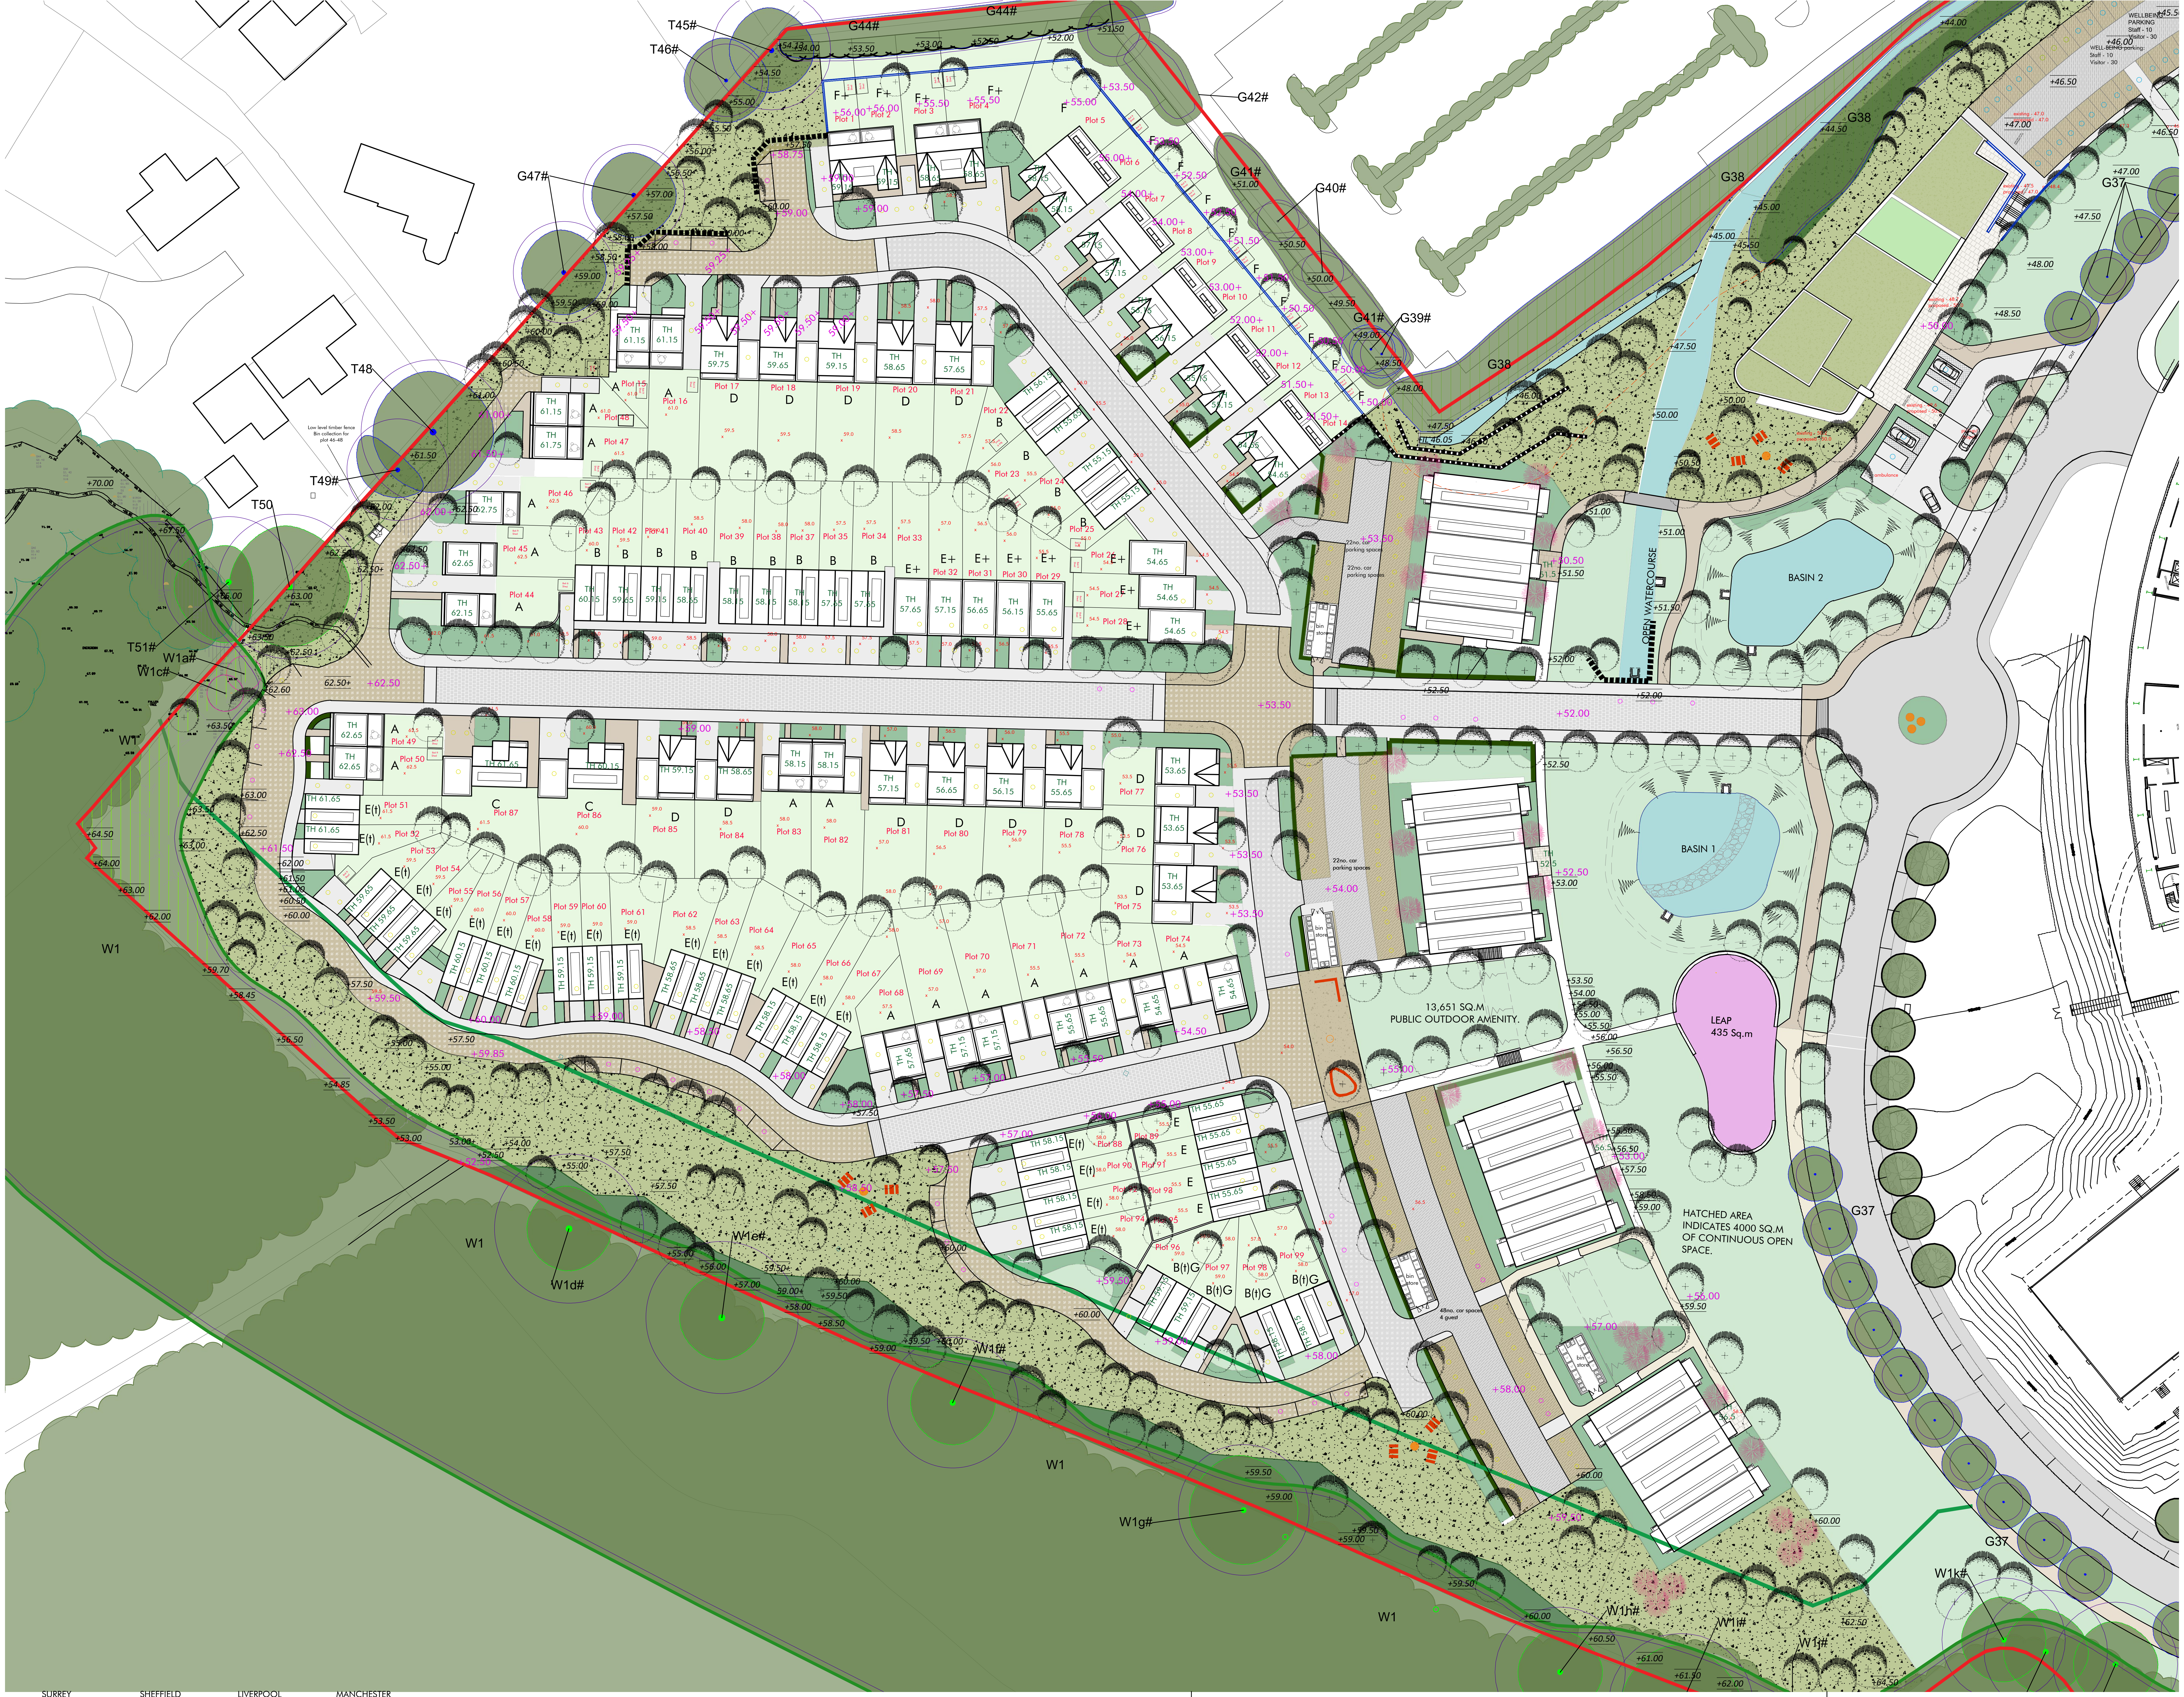

○ Well-being & Care home staff parking

○ Well-being & Care home visitor parking

○ Residents parking

○ Residential visitor parking

— · — WE4 policy Urban Edge Boundary

—— SINC boundary

CHESHIRE
Market Court
20-24 Church St
Altrincham
WA14 4DW
0161 929 7622

SURREY
100 High St
Esher
Surrey
KT10 9QJ
01372 203 335

SHEFFIELD
Electric Works
3 Concourse Way
Sheffield
S1 2BJ
0114 250 7983

LIVERPOOL
AvenueHQ
17 Mann Island
Liverpool
L3 1BP
0151 662 0122

MANCHESTER
All Work & Social
XYZ Building
2 Hardman Boulevard
M3 3AQ
0161 929 7622

AGEAS BOWL, SOUTHAMPTON

CLIENT: LADL & THE AGEAS BOWL

PROPOSED SITE PLAN (CHARACTER AREA 5)
DWG: 21016 (PL) 104 F
DATE: 08.12.21
SCALE: 1:500 @ A1 DRAWN: LA

CALDERPEEL
ARCHITECTS