
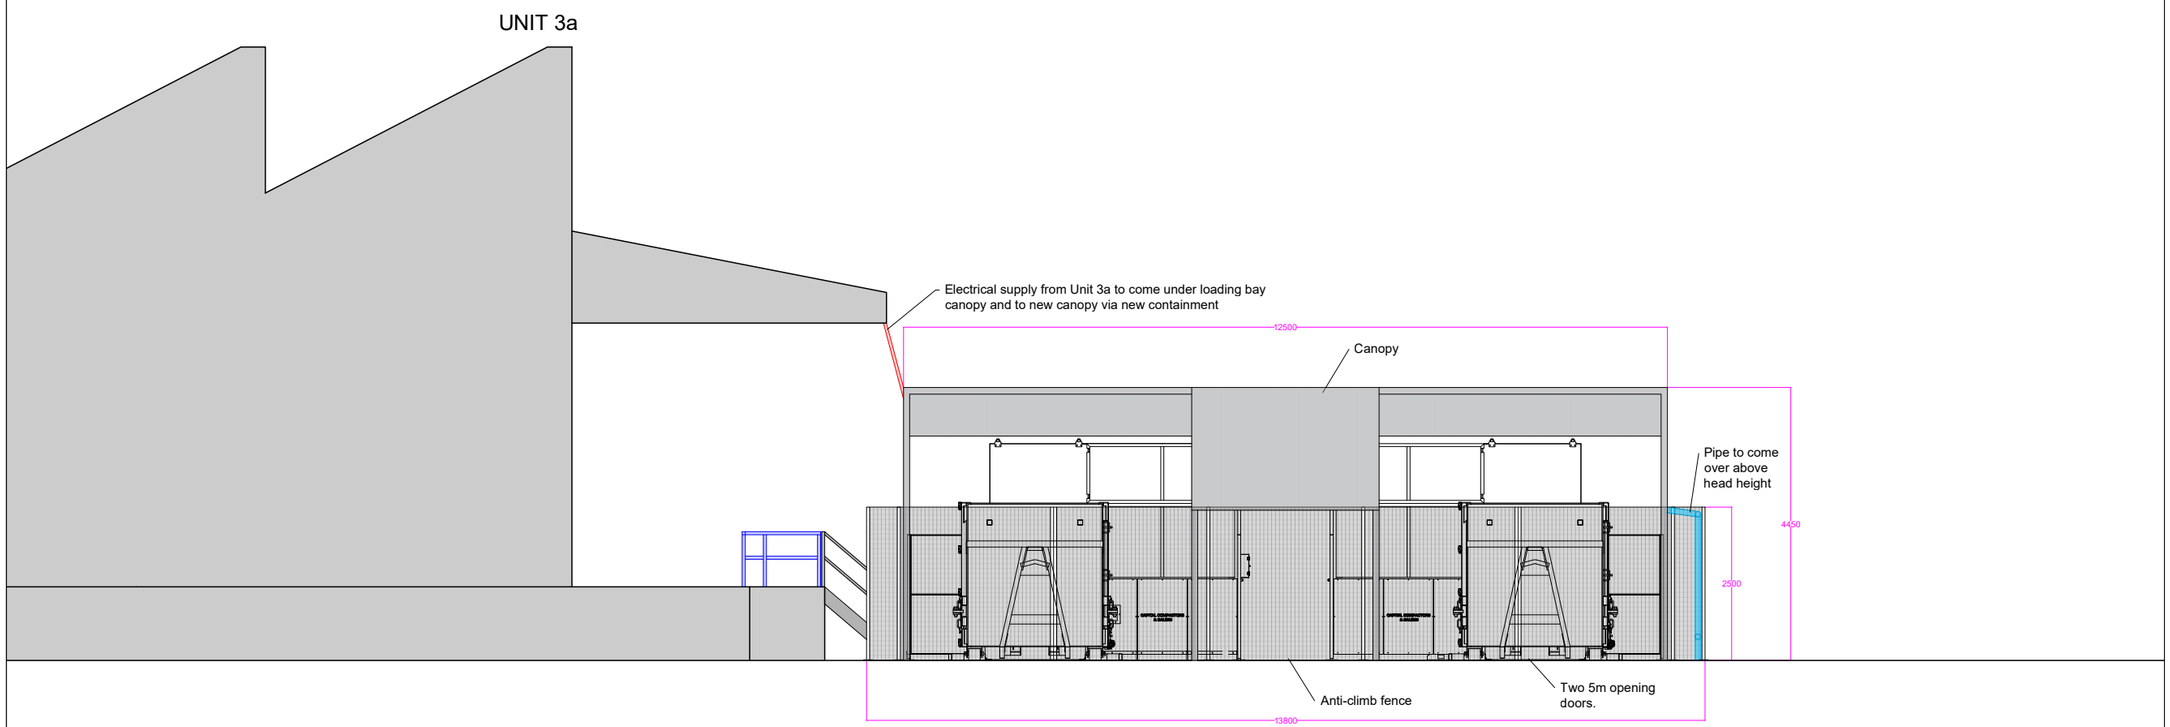


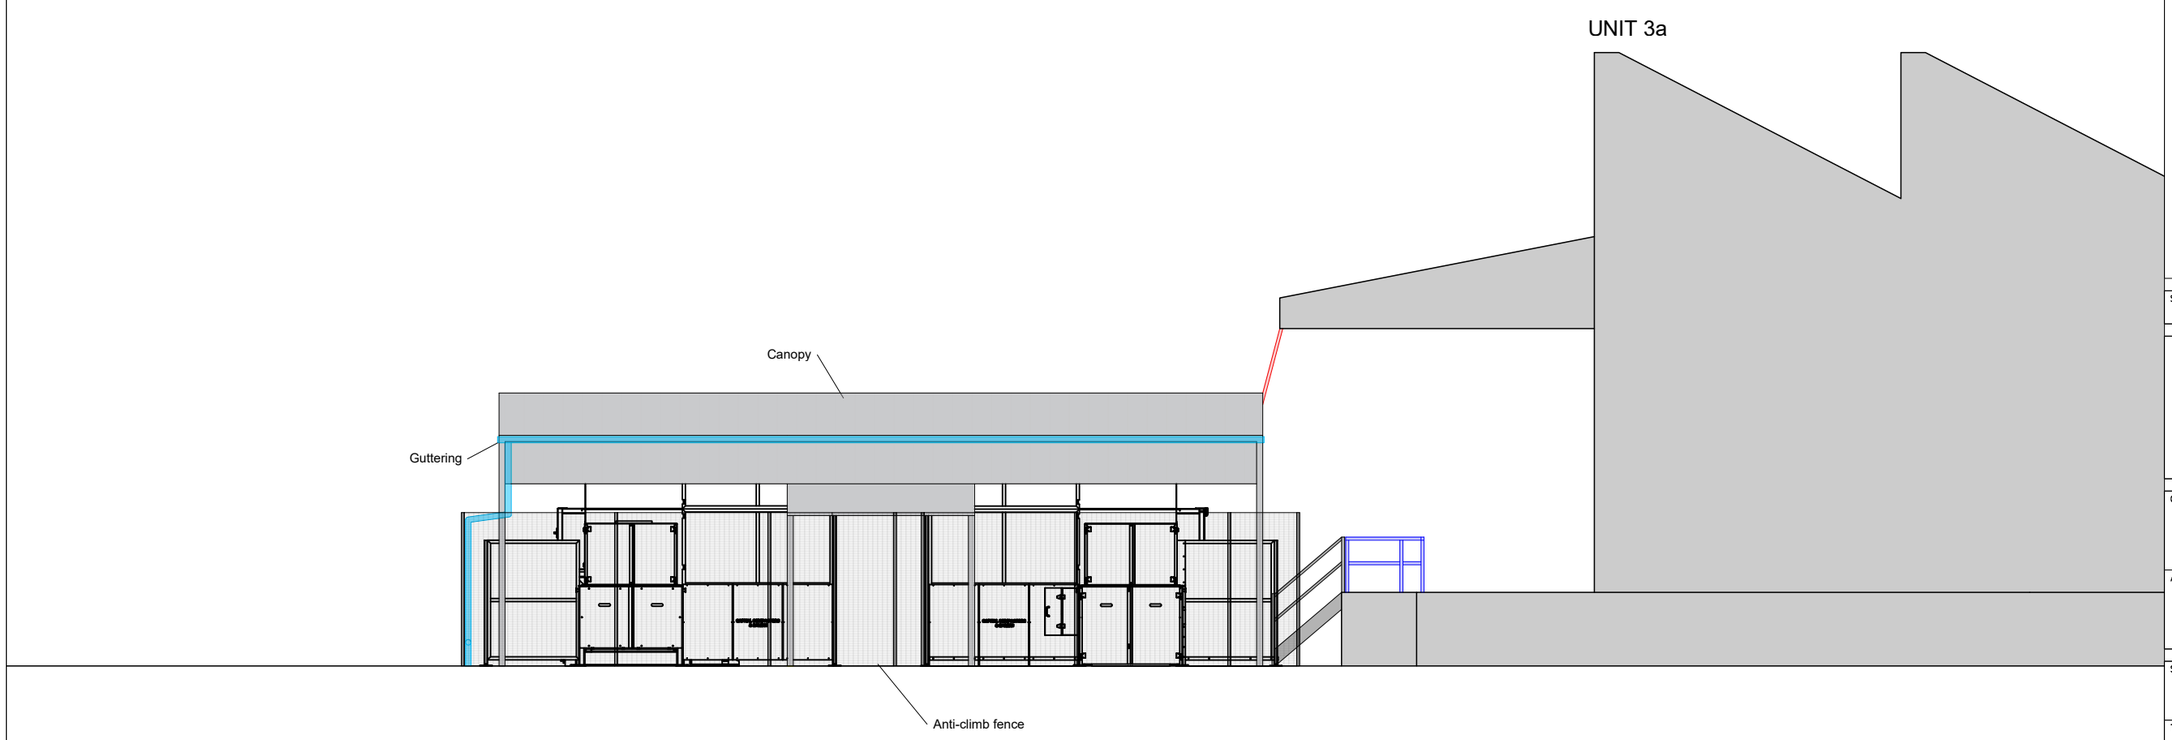

1 0 2 4 6 8 10m

Notes:

STATUS: Design

CLIENT: Restore Datashred

ARCHITECT: Live Green - Live Good Ltd.

SITE: Southampton

TITLE: Compactor Compound Front & Rear Elevations

SCALE AT A1:	DATE:	DRAWN:	CHECKED:
1:100	27/6/23	AN	

PROJECT NO:	DRAWING NO:	REVISION:
10025	10025-10	