


EXISTING MATERIALS:

WALLS	-	01	WHITE RENDER
ROOF	-	02	ROOFING FELT
FRONT DOORS	-	03	WHITE UPVC DOUBLE GLAZED
WINDOWS	-	04	WHITE UPVC DOUBLE GLAZED
PARAPET COPING	-	05	CONCRETE CAPPING STONE
OBSCURED GLAZING	-	06	FROSTED GLASS
GUTTERS & DOWNPIPES	-	07	WHITE UPVC
GARAGE DOOR	-	08	BLUE POWDERCOATED STEEL (ROLLER)

EXISTING SOUTH-EAST ELEVATION

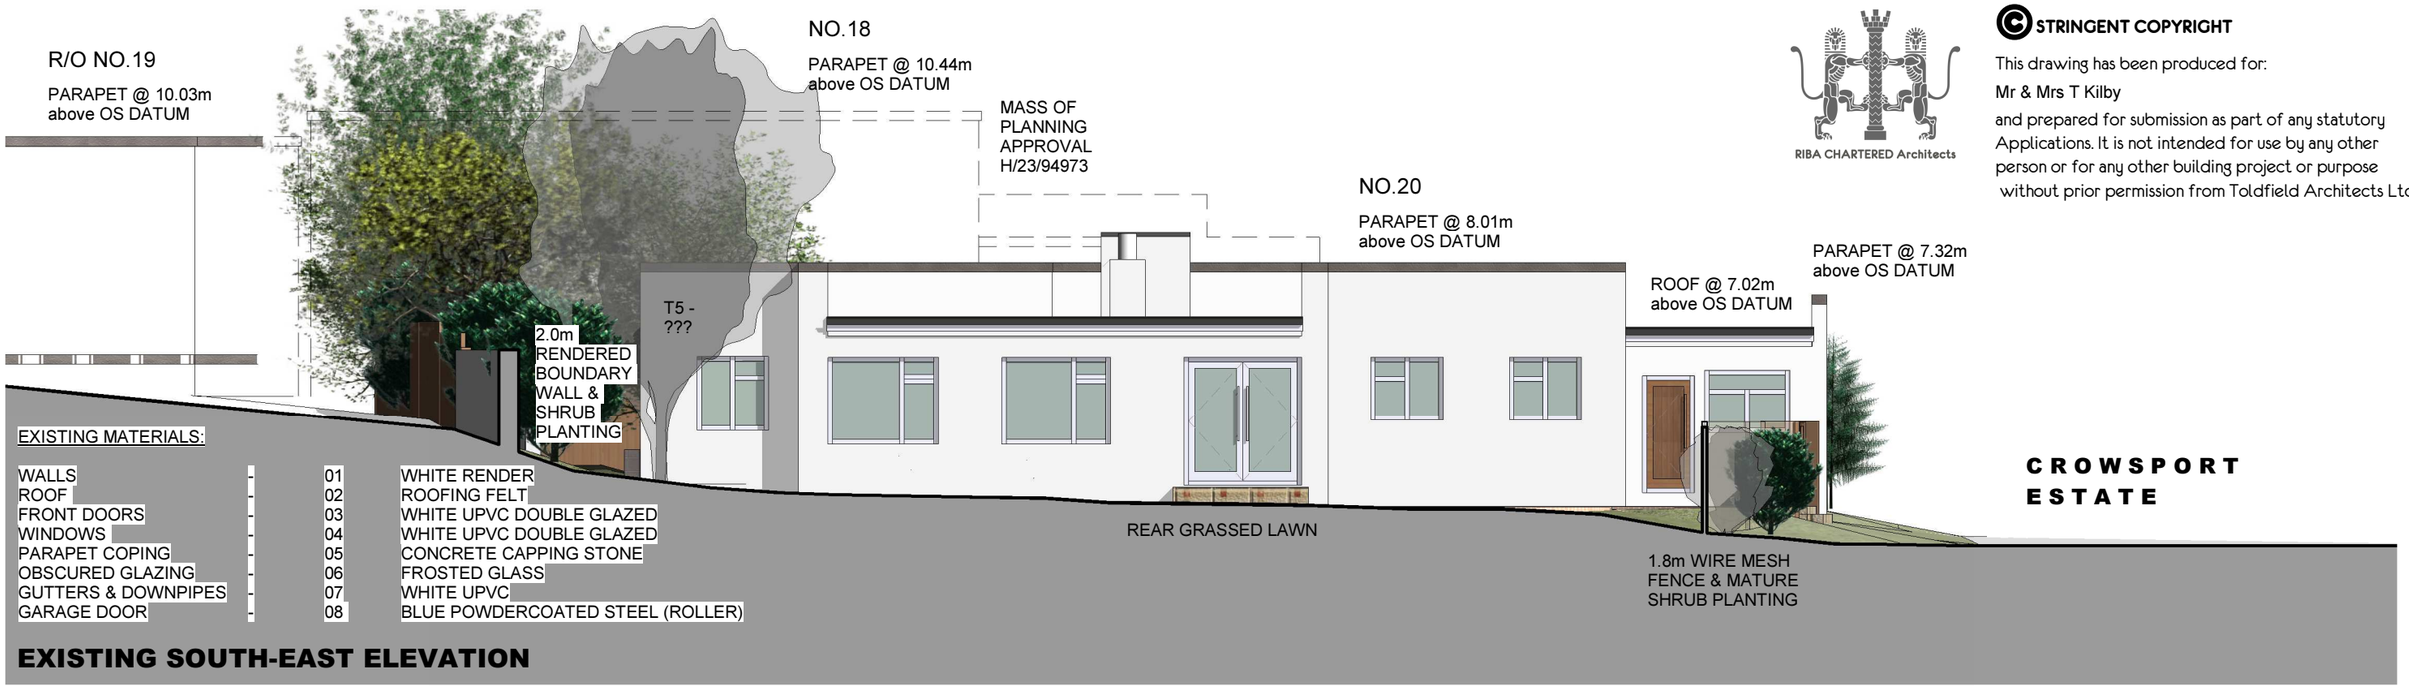

EXISTING SOUTH-WEST ELEVATION

EXISTING SOUTH-EAST & SOUTH-WEST ELEVATIONS

SCALE 1:100

0 1 2 3 4 5m

STRINGENT COPYRIGHT
This drawing has been produced for:
Mr & Mrs T Kilby
and prepared for submission as part of any statutory Applications. It is not intended for use by any other person or for any other building project or purpose without prior permission from Toldfield Architects Ltd.

RIBA CHARTERED Architects

TOLDFIELD ARCHITECTS

© Toldfield Architecst Ltd,
5 Freemantle Business Centre,
152 Millbrook Road East,
Southampton.
SO15 1JR

Tel: 023 80 236165
Email: info@toldfieldarchitects.co.uk
adi@toldfieldarchitects.co.uk
kourosh@toldfieldarchitects.co.uk
Webwww.toldfieldarchitects.co.uk

Project Name and Address:
No.20 Crowsport Estate, Hamble Le Rice, Hamble. Southampton. SO31 4HG

Client:
Mr & Mrs T Kilby

Drawing Title:
Existing South-East and South-West Elevations

Project Ref:	Origon:	Zone:	Level:	Type:	Role:	Number:	Rev:
221202	TA	-	-	-E	-A	-	P09

Status:
Householders Planning Application

TA Code:	Project Stage:	Sheet @ A1:	Date:
221202	Planning	1 : 100	01/04/23

Rev:

Dr: AP