
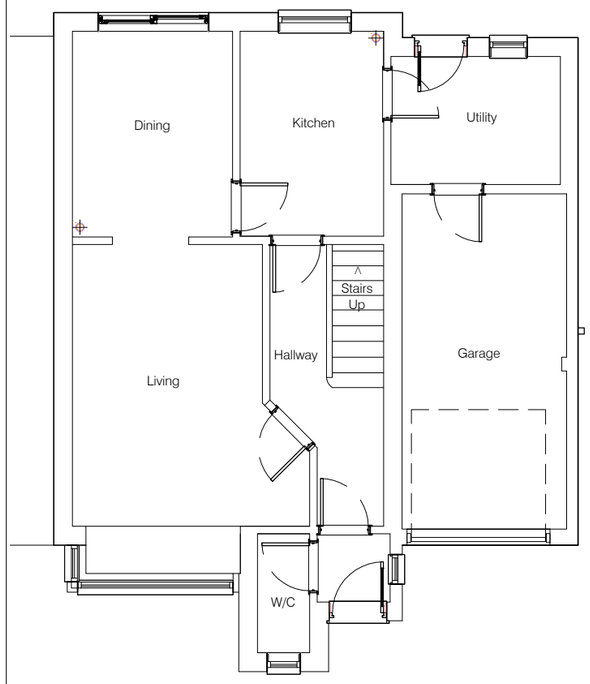



Existing Ground Floor Plan
(1:50 @ A1 or 1:100 @ A3)

0 1:50 5m

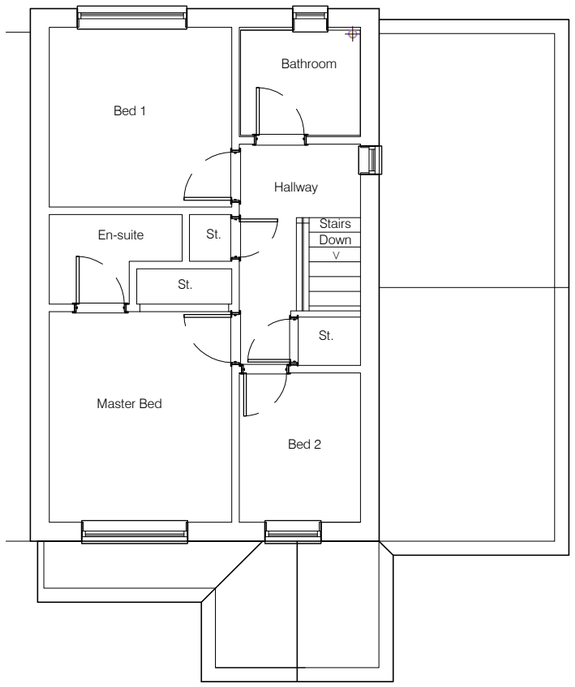


Existing First Floor Plan
(1:50 @ A1 or 1:100 @ A3)

0 1:50 5m

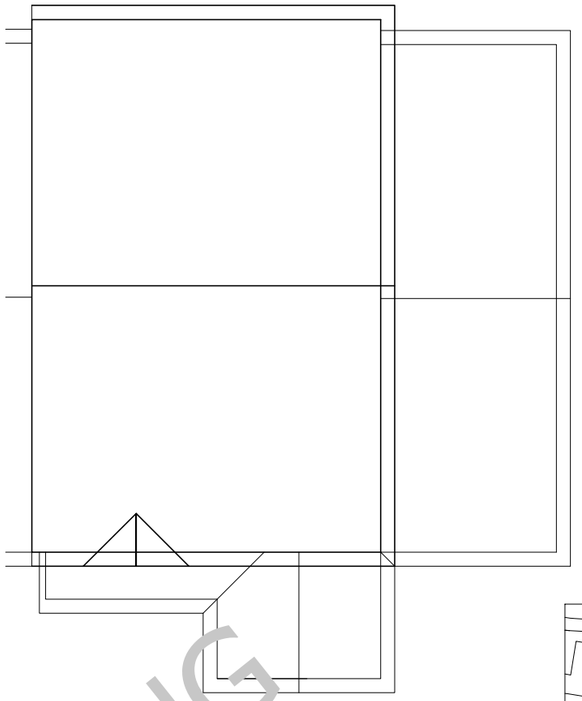

Existing Roof Plan
(1:50 @ A1 or 1:100 @ A3)

0 1:50 5m

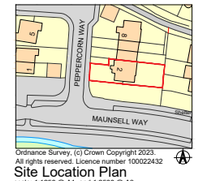


Ordnance Survey, (c) Crown Copyright 2023.
All rights reserved. Licence number 100022432

Site Location Plan
scale: 1:1250 @ A1, and 1:2500 @ A3

0 1:1250 125m

0 1:500 50m

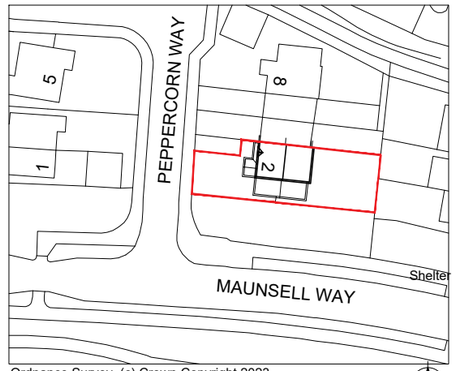

Ordnance Survey, (c) Crown Copyright 2023.
All rights reserved. Licence number 100022432


Existing Site Plan
scale: 1:500 @ A1, and 1:1000 @ A3

PLANNING



Existing Front Elevation
(1:50 @ A1 or 1:100 @ A3)

0 1:50 5m

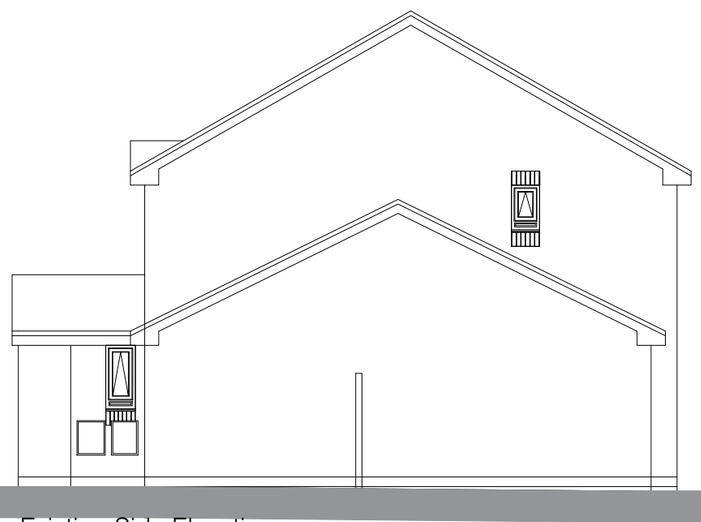

Existing Side Elevation
(1:50 @ A1 or 1:100 @ A3)

0 1:50 5m



Existing Rear Elevation
(1:50 @ A1 or 1:100 @ A3)

0 1:200 20m

notes

this drawing is the copyright of the HRP ARCHITECTS LTD and must not be reproduced in whole or part or used for the execution of works without their permission.

all dimensions to be checked on site prior to commencement of construction works and the architect notified of any discrepancy.

figured dimensions are to be used in preference to scaled dimensions.

no deviation from this drawing will be permitted without prior consent of the architect.

all drawings are prepared subject to a full measured and structural survey of the buildings and site.

all structural work is subject to the appointment of a structural engineer to confirm and agree the structural proposals.

os promap licence no. 100020449.

scale width 100mm @ a1 - 50mm @ a3

client

revision	notes	date	drawn	check

hrp
architects ltd
First Floor, 18 Limberline Spur
hilsea, portsmouth, hampshire, po3 5hj
tel: 023 9269 1843
fax: 023 9263 9722
email: info@hrp-architects.com
website: hrp-architects.com

project
2 Peppercorn Way
Hedge End Southampton SO30 2NA
1st Floor Extension Above Garage

detail
Existing Plans & Elevations

drawn: MSC
checked:
date: 14/ 07/ 2023
status: Prelim
a1 scale: As shown
a3 scale:
rev: 9081 01