
MATERIALS
Plain tiles to match existing.
Self coloured render to rear extension.
Face brickwork to match existing to front extension
Single ply membrane to flat roof.
PPC aluminium windows and doors.
PPC aluminium coping.





REAR ELEVATION

SIDE ELEVATION

FRONT ELEVATION

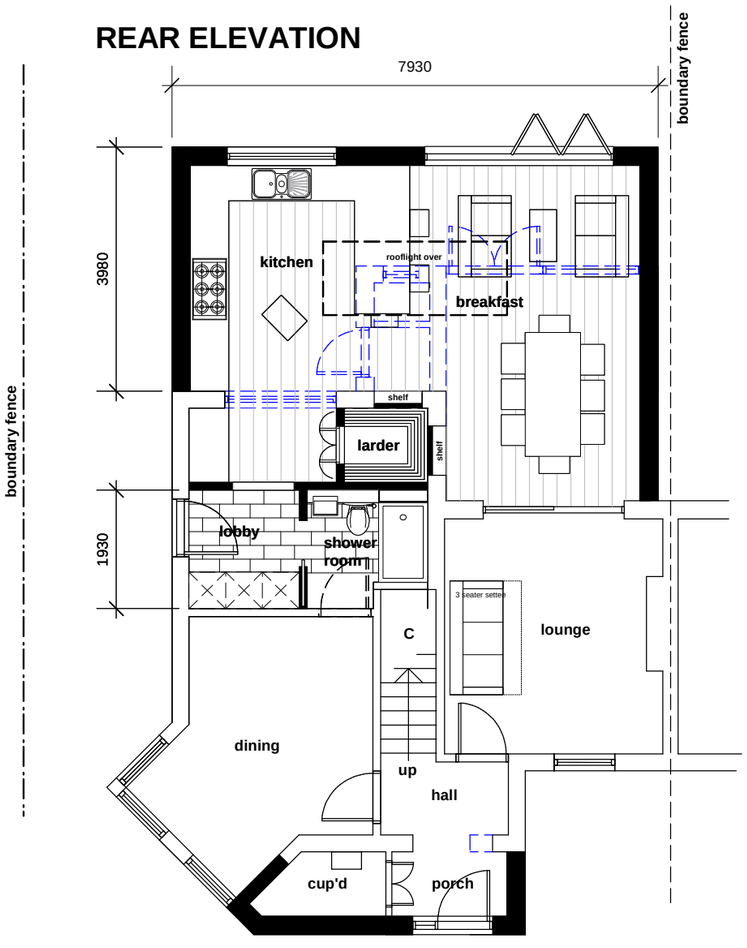

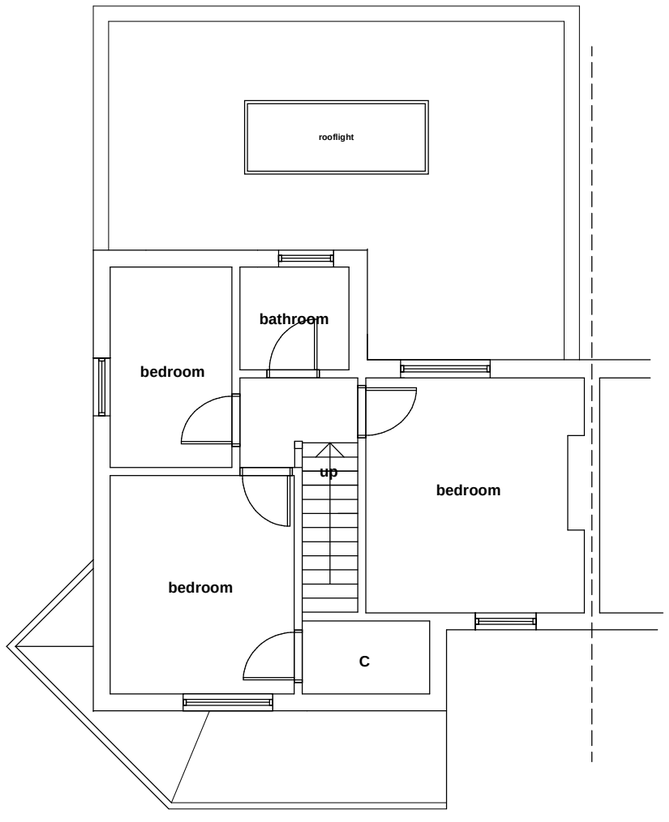

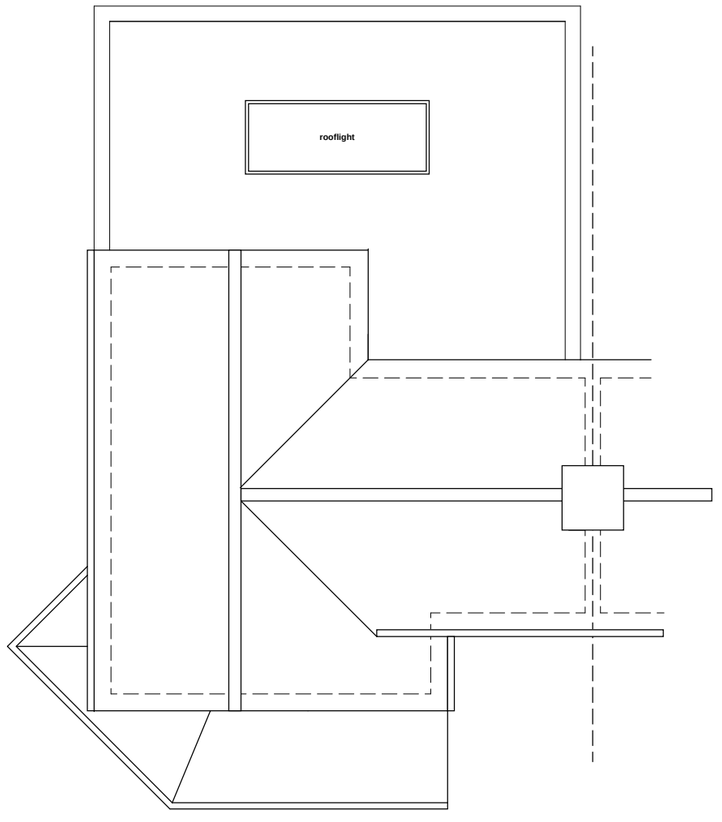

0 1 2 3 4M

GROUND FLOOR PLAN

FIRST FLOOR PLAN

ROOF PLAN

project	60 RUSKIN ROAD, EASTLEIGH, SO50 4JX
client	MR M LAWSON AND MS L ELDRIDGE
drawing	PROPOSED PLANS.
date AUG 2023	scale 1:100 drawing no PL03 revision