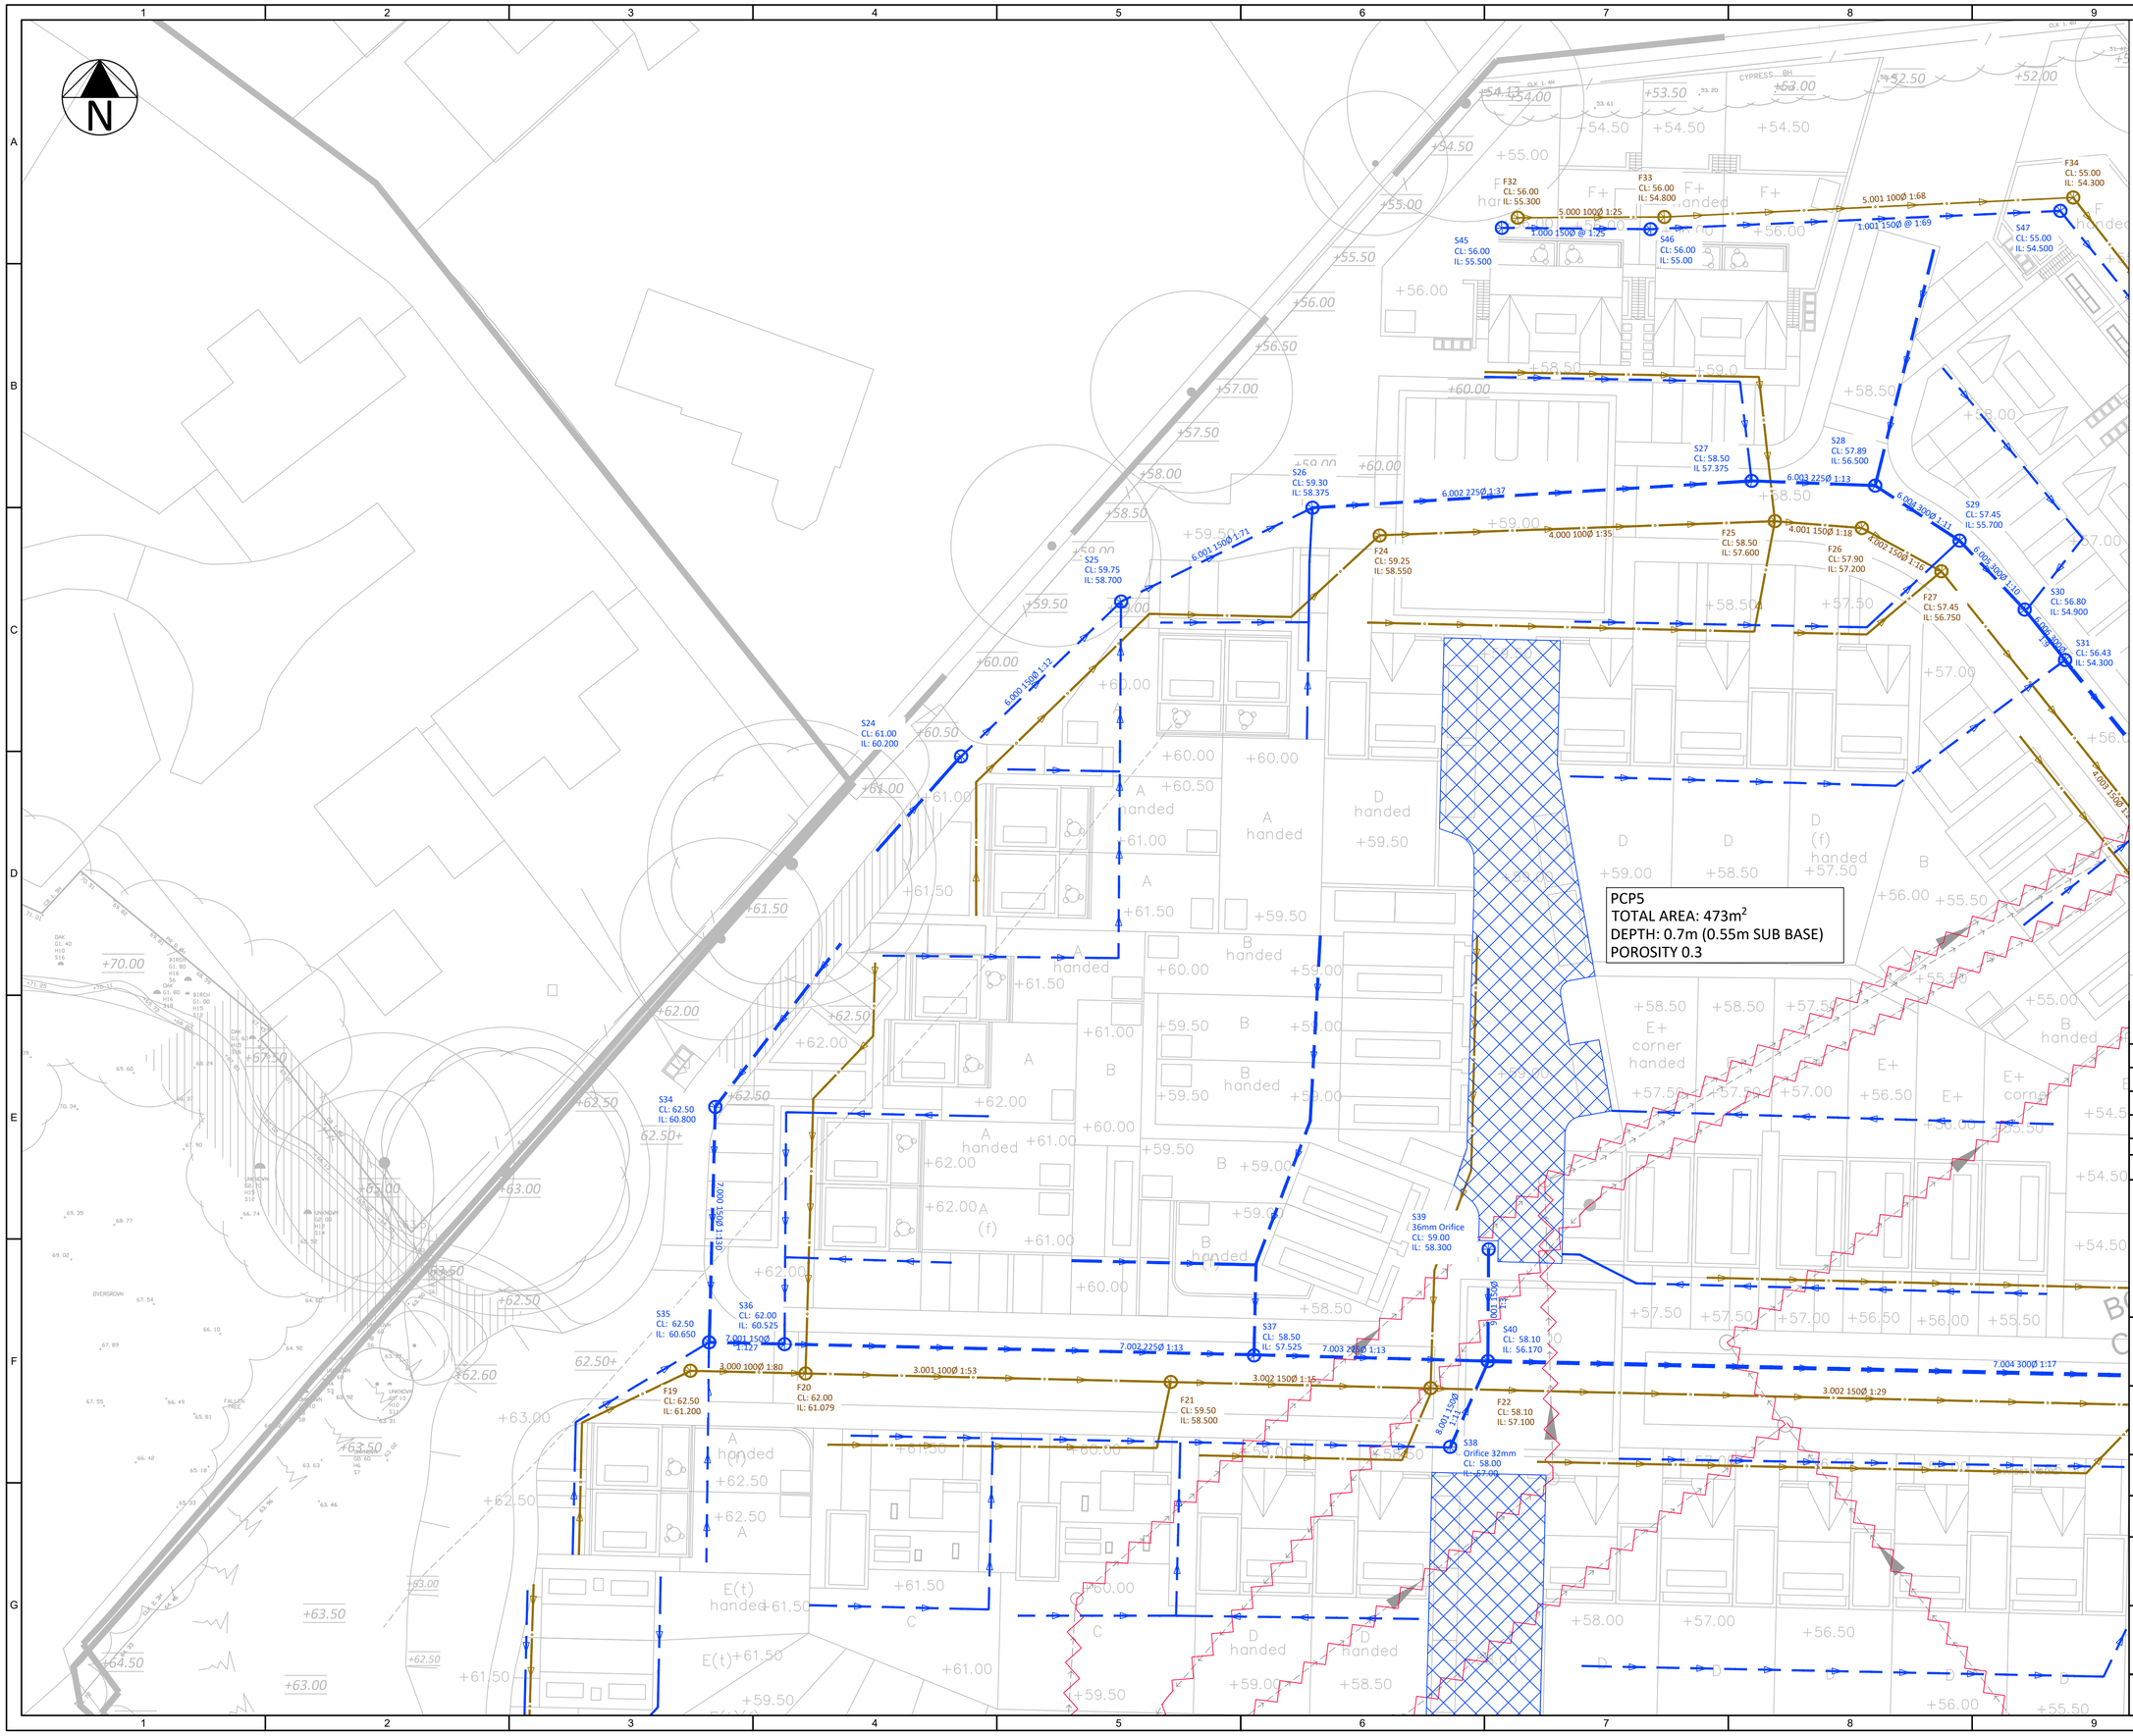



KEY

EXISTING DRAINAGE

- EXISTING SURFACE WATER
- EXISTING FOUL WATER SEWER
  PRIVATE SW DRAIN
- EXISTING DRAINAGE TO BE ABANDONED
- EXISTING WATERCOURSE TO BE RETAINED


PROPOSED PRIVATE DRAINAGE

- SURFACE WATER DRAIN/SEWER
- SURFACE WATER CHAMBER
- DIVERTED CULVERTED WATERCOURSE
- DIVERTED WATERCOURSE INSPECTION CHAMBER
- PERMEABLE PAVING
- EARTHWORKS
- FOUL WATER DRAIN/SEWER
- FOUL WATER CHAMBER
- CELLWEB CONSTRUCTION
- GEOSYTHETICS TURFMESH GRASS PROTECTION OR SIMILAR APPROVED
- GREEN ROOF
- INFILTRATING FILTER STRIP
- PROPOSED DIVERTED WATERCOURSE

NOTES:

1. ALL BUILDING DRAINAGE WORKS SHALL BE CARRIED OUT IN ACCORDANCE WITH THE CURRENT BRITISH/EUROPEAN STANDARDS BSEN752, THE CURRENT BUILDING REGULATIONS AND THE LOCAL AUTHORITY BUILDING CONTROL SPECIFICATIONS AND REQUIREMENTS.
2. EXISTING SERVICES TO BE IDENTIFIED AND MARKED ON SITE PRIOR TO COMMENCEMENT & ARRANGE FOR ANY NECESSARY PROTECTION, DIVERSION/LOWERING WORKS AS REQUIRED.
3. ALL SURFACE PRIVATE DRAINAGE PIPES TO BE 100mm DIAMETER UNLESS OTHERWISE STATED WITH A MIN GRADIENT OF 1:100 UNLESS OTHERWISE STATED.
4. PROPOSED FINISHED LEVELS TO BE DESIGNED BY OTHERS. AS A RESULT ALL PROPOSED COVER LEVELS & INVERT LEVELS SHOWN ARE TO BE REVIEWED IN LINE WITH THE PROPOSED EXTERNAL WORKS PLAN PRODUCED BY OTHERS.
5. ALL DRAINAGE WORKS TO BE CONSTRUCTED FROM THE OUTFALL TOWARDS THE HEAD OF THE RUN TO ENSURE THE OUTFALL CAN BE ACHIEVED.
6. DRAINAGE SHOWN IS PRELIMINARY AND SUBJECT TO DETAILED DESIGN.
7. ALL RWP AND SVP SHOWN INDICATIVELY ONLY AND SUBJECT TO DETAILED DESIGN.

KEYPLAN

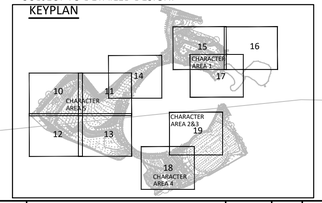


| REV. | DESCRIPTION | Date | BY | CHK |
|---|---|---|---|---|
| E | UPDATED ISSUE FOLLOWING NEW SITE PLAN | 24/11/23 | RJP | SW |
| D | UPDATED ISSUE FOLLOWING CLIENT COMMENTS | 23/06/23 | RJP | JE |
| C | DRAINAGE LAYOUT UPDATED IN ACCORDANCE WITH ARCHITECTS SITE PLAN | 21/06/23 | RJP | JE |
| B | DRAINAGE LAYOUT UPDATED TO SUIT REVISED SITE LAYOUT | 30/08/22 | NSD | JE |
| A | FIRST ISSUE | 01/08/22 | NSD | JE |

DESIGN BY: tumu

CLIENT: LDA/HCCC

ARCHITECT:

DRAWING STATUS: PLANNING APPLICATION

SCALE @ A1: 0 1:250 12.5 metres

PROJECT: AGEAS BOWL, SOUTHAMPTON

TITLE: DRAINAGE STRATEGY SHEET 1

| PROJECT No: | DRAWING No: | REV: |
|---|---|---|
| 19320 | D10 | E |