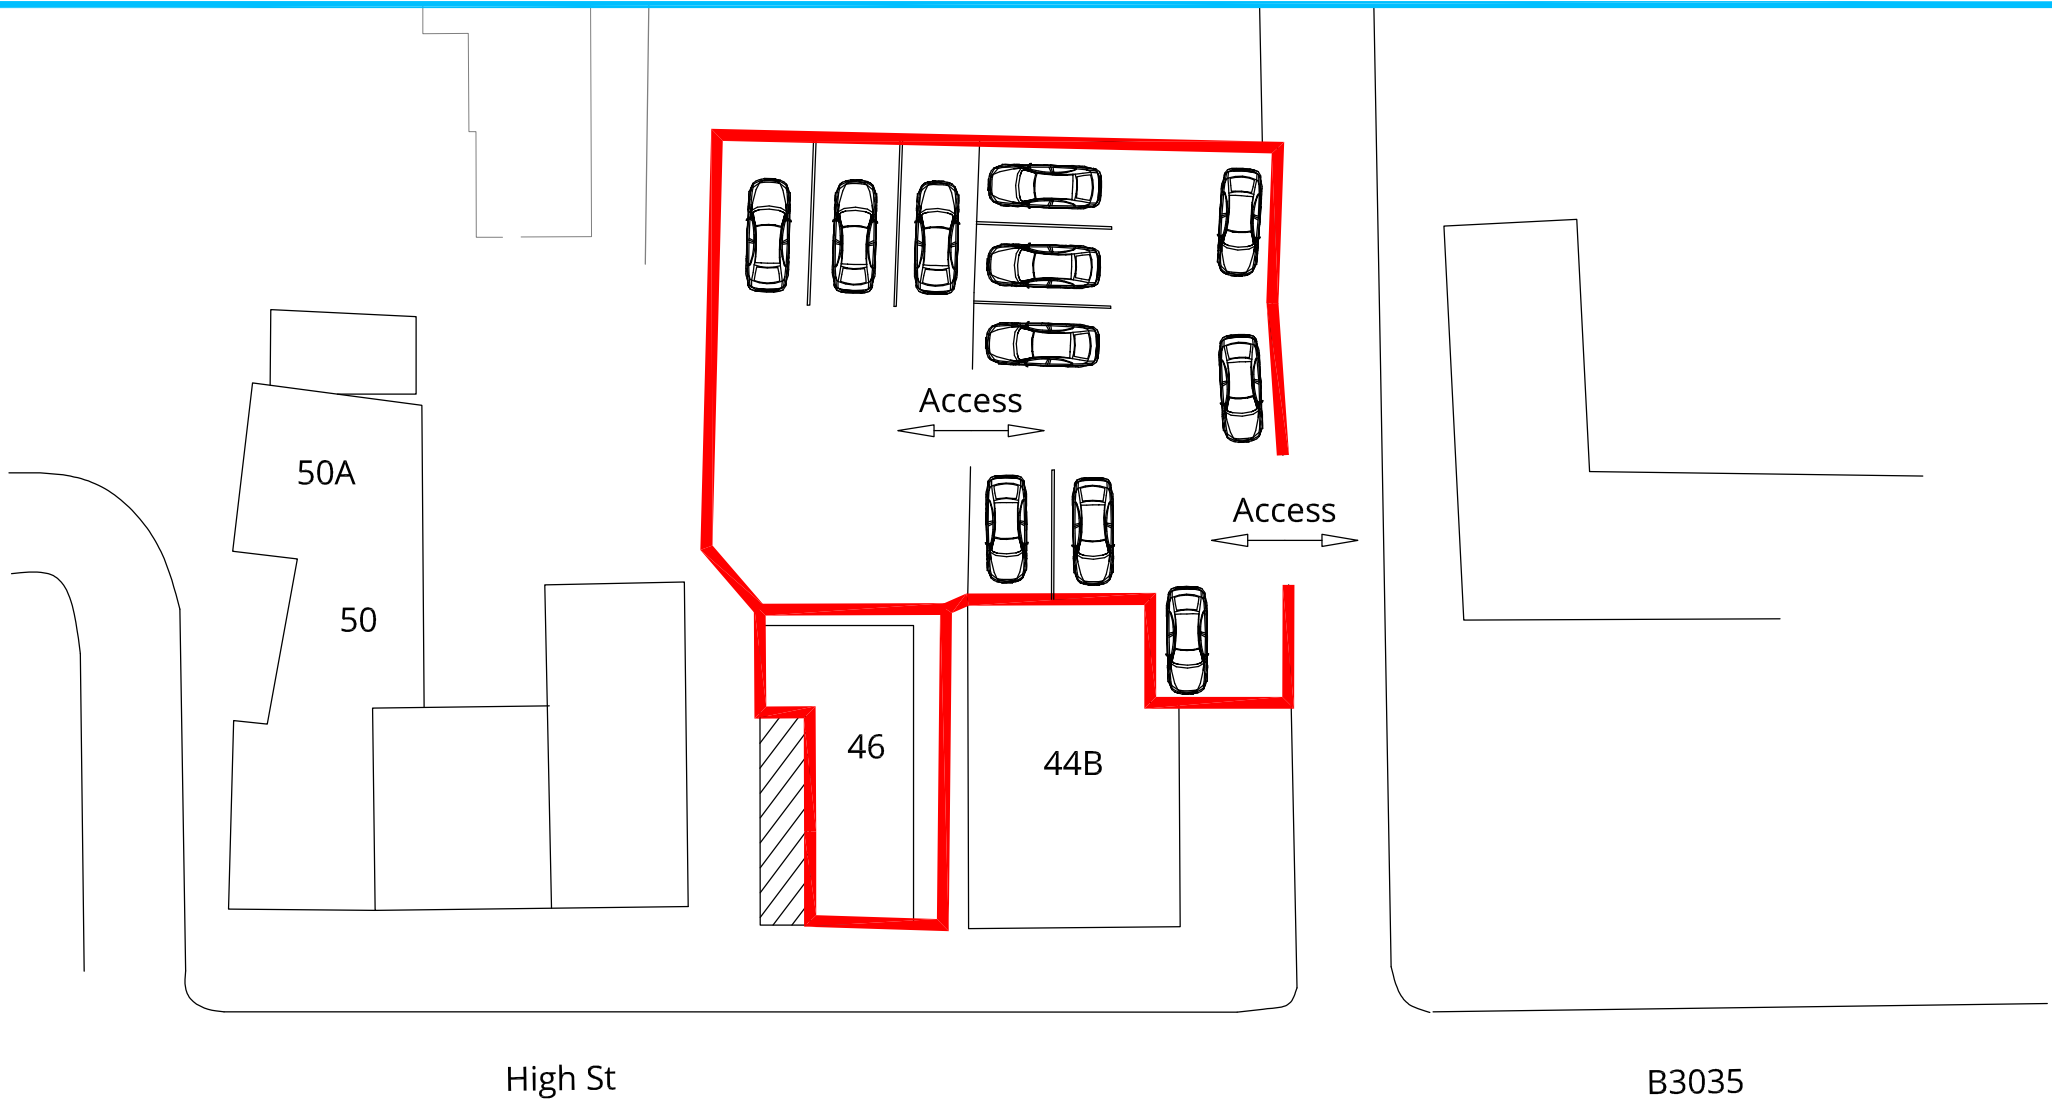


ISSUE:	DATE:	DESCRIPTION.:	C.NOTE:

ALL DIMENSIONS IN mm | DO NOT SCALE | IF IN DOUBT PLEASE CONTACT DESIGN

TITLE:
SITE PLAN – PARKING
46 HIGH STREET

DRAWN:	CHECKED:	SCALE:	DRAWING No.:	ISSUE:
LCG DATE: 27.04.26	KP DATE: 27.04.26	1:200 @ A4	GA–005	

A4 DRAWING BORDER : ID REF: 689