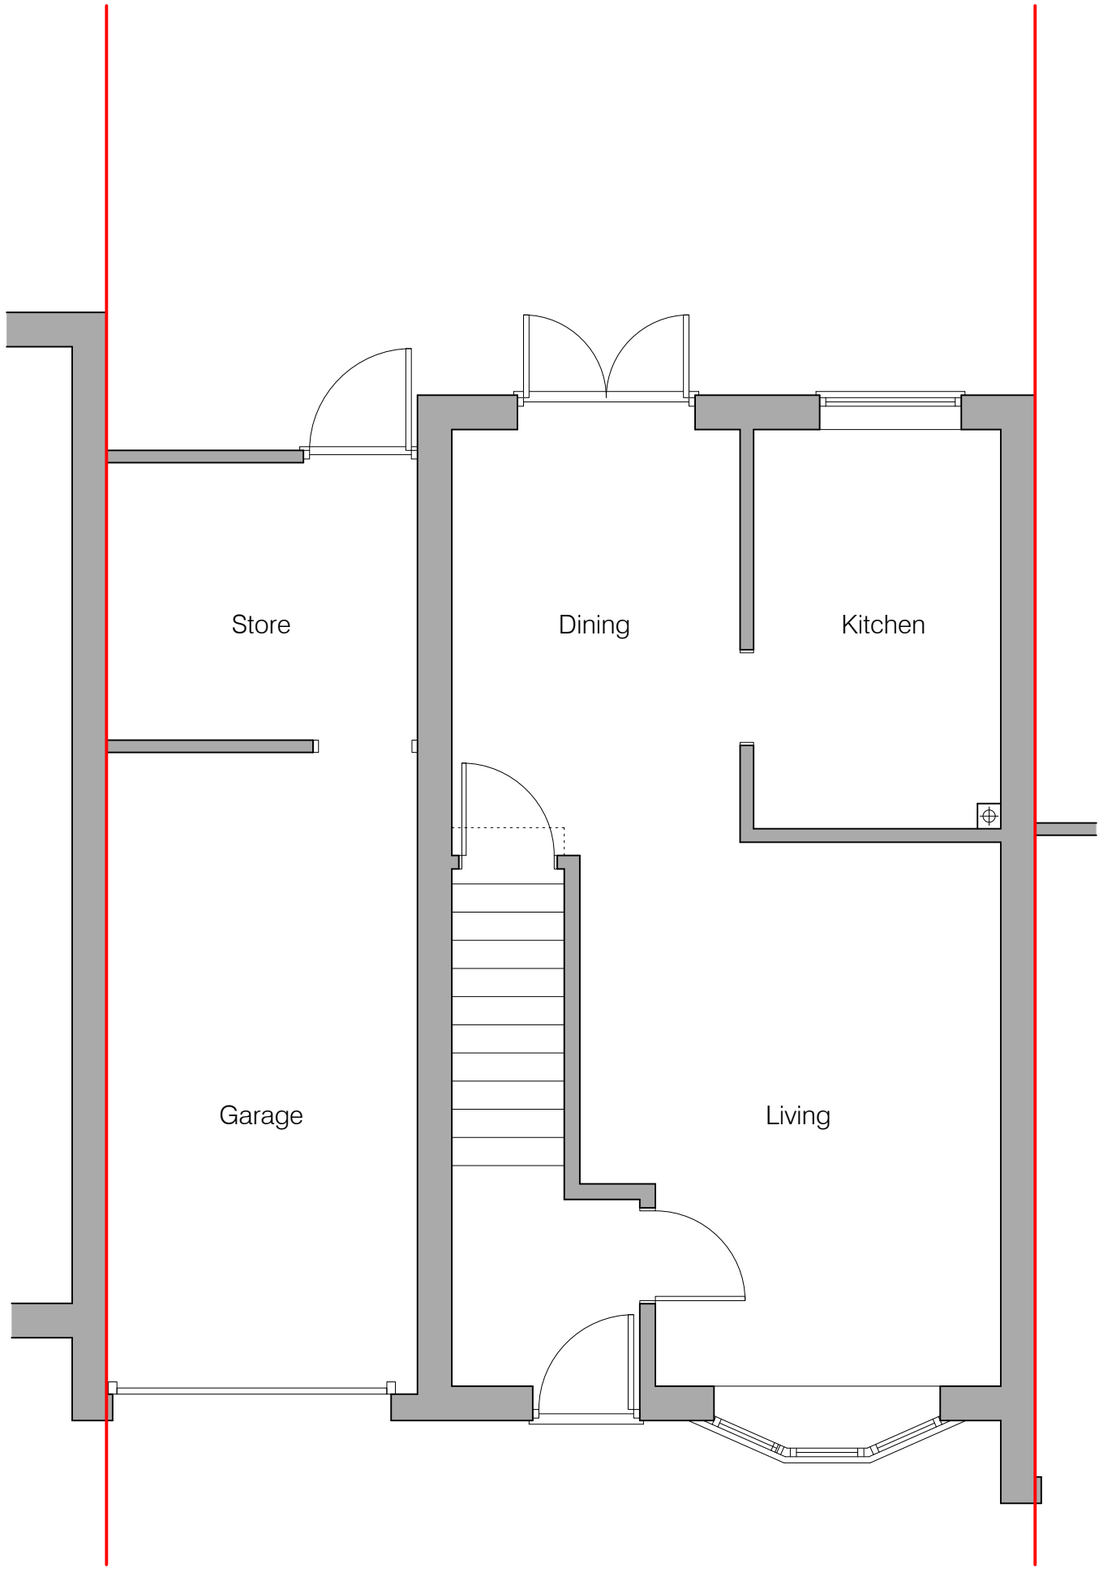



Scale 1:50

0 0.5 1 1.5 2 2.5m

revisions:

| rev | date | comments |
|---|---|---|

PLANNING

HSR DESIGN

HSR Design
29 Chestnut Road
Southampton
SO16 6BS

t: 07980 266184
e: chris@hsr-design.co.uk

client
Mr & Mrs J. Griggs

project
4 Frome Road
West End
SO18 3LJ

title
Existing Ground Floor Plan

| scale | paper |
|---|---|
| 1:50 | A3 |
| date | drawn |
| April 2026 | CL |

| job no. | dwg no. | rev. no. |
|---|---|---|
| 483 | 100 | |

The Copyright of this drawing belongs to HSR Design and may not be reproduced, copied or altered in any way without written authority. Use written dimensions only. All dimensions to be checked on site prior to commencement of work.