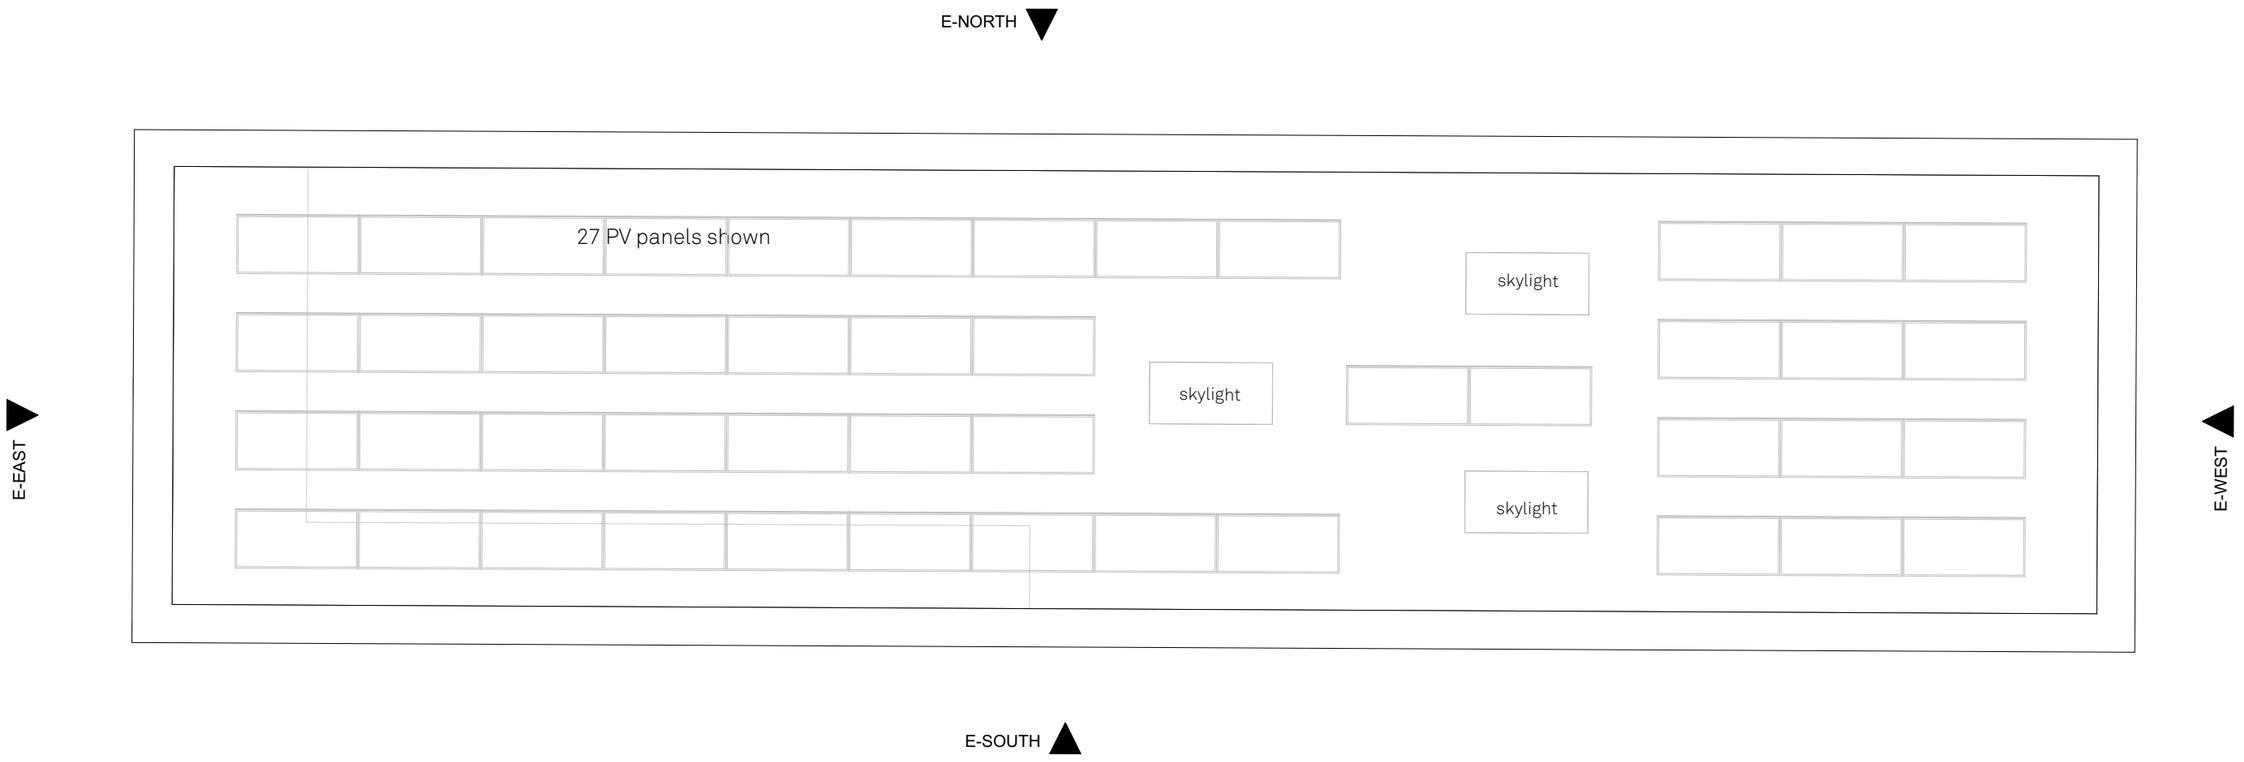


1:100 Roof Plan Pavilion 1

rev.	date	changes description	status	issued by
P02	18/06/2026		S4	MD
01	17/05/2026		S0	

N

0 2 4 8 10m

RE–FOR MAT

this drawing is the copyright of Re-Format LLP and may not be copied, altered or reproduced in any way or passed to a third party without written authority. All dimensions subject to site survey and site verification. Do not scale for construction ©

www.re-format.co.uk
mail@re-format.co.uk
+44 (0)1730 778778

drawn by MD
checked by AS
date created March 2026
scale at A3 1:100

project title: One Horton Heath School
document title: Roof Plan - Pavilion

project	originator	volume	level	type	role	number
OHH	RFT	02	ZZ	DR	A	0211

status: S4
suitability description: Planning Stage Approval
revision: P02