


Proposed Front Elevation
1:100


Proposed Side Elevation
1:100

Proposed Side Elevation
1:100

Proposed Rear Elevation
1:100

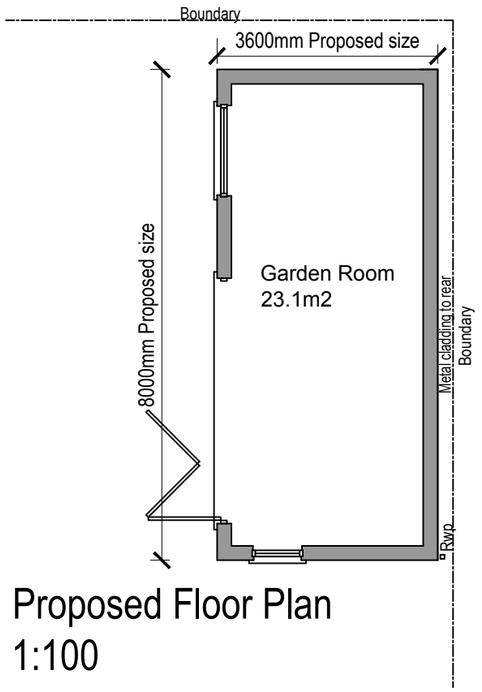


Proposed Floor Plan
1:100

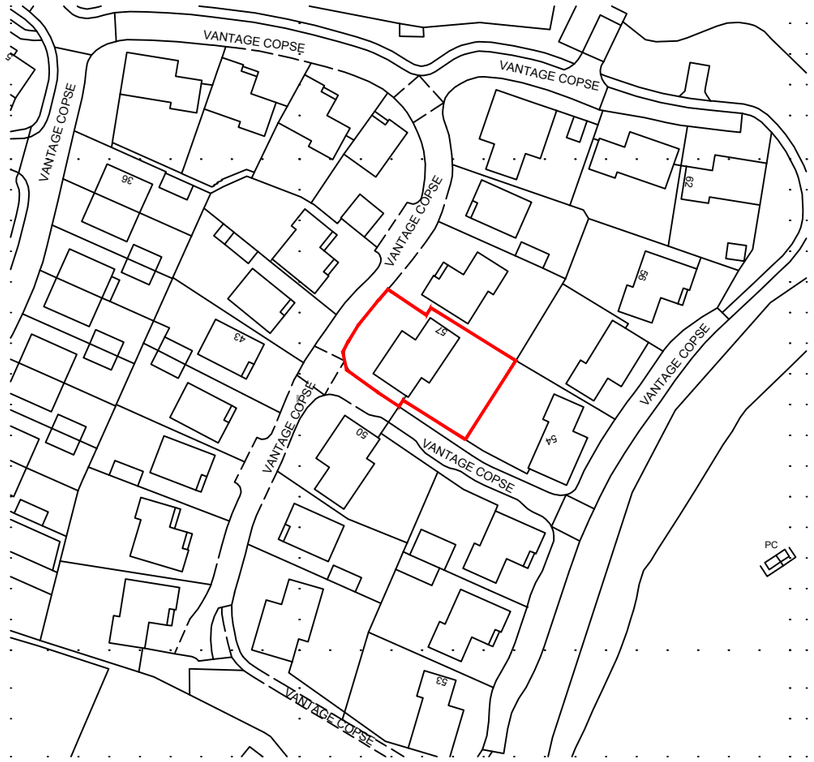

Ordnance Survey, (c) Crown Copyright 2026. All rights reserved. Licence number 100022432

Site Location Plan
1:1250

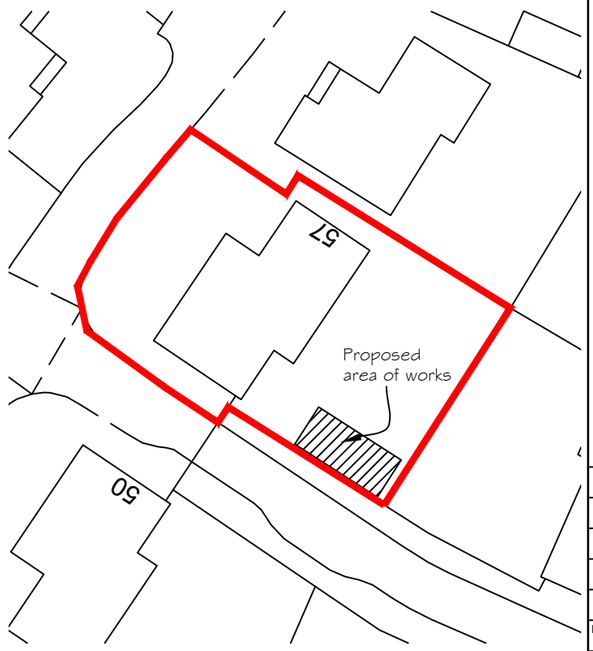

Block Plan
1:500

SCALE 1:500

0 5 7.5 10 15 20 25 30 35 40 45 50m

SCALE 1:100

0 1 1.5 2 3 4 5 6 7 8 9 10m

SCALE 1:1250

0 10000 30000 50000 70000 90000 110000
20000 40000 60000 80000 100000 120000mm

Notes

General Notes.
Do not Scale from this drawing.
Please Check all dimensions on site.

All temporary works are to be designed & detailed by the contractor including the provision for pumping, shoring & propping.

All excavations and exposed foundations are to be adequately supported by the contractor at all times in accordance with health and safety requirement.
All services to be located by contractor prior to commencement of any works on site.
All proprietary products are to be installed strictly in accordance with manufacturers recommendations.

HAMPSHIRE GARDEN ROOMS

Rev:-	Description:-	Date:-	Chkd by:-

Project:-
Proposed Garden Room
57 Vantage Copse
Bursledon
SO31 1ES

Title:-
Plans and Elevations

Client:-
Hampshire Garden Rooms

Scale:-
as shown

Drawn By:-	RA	Checked By:-	
Date:-	31.05.26	Date:-	

Job.No:-	Drg.No:-	Rev:-
HGR/RA	01	B