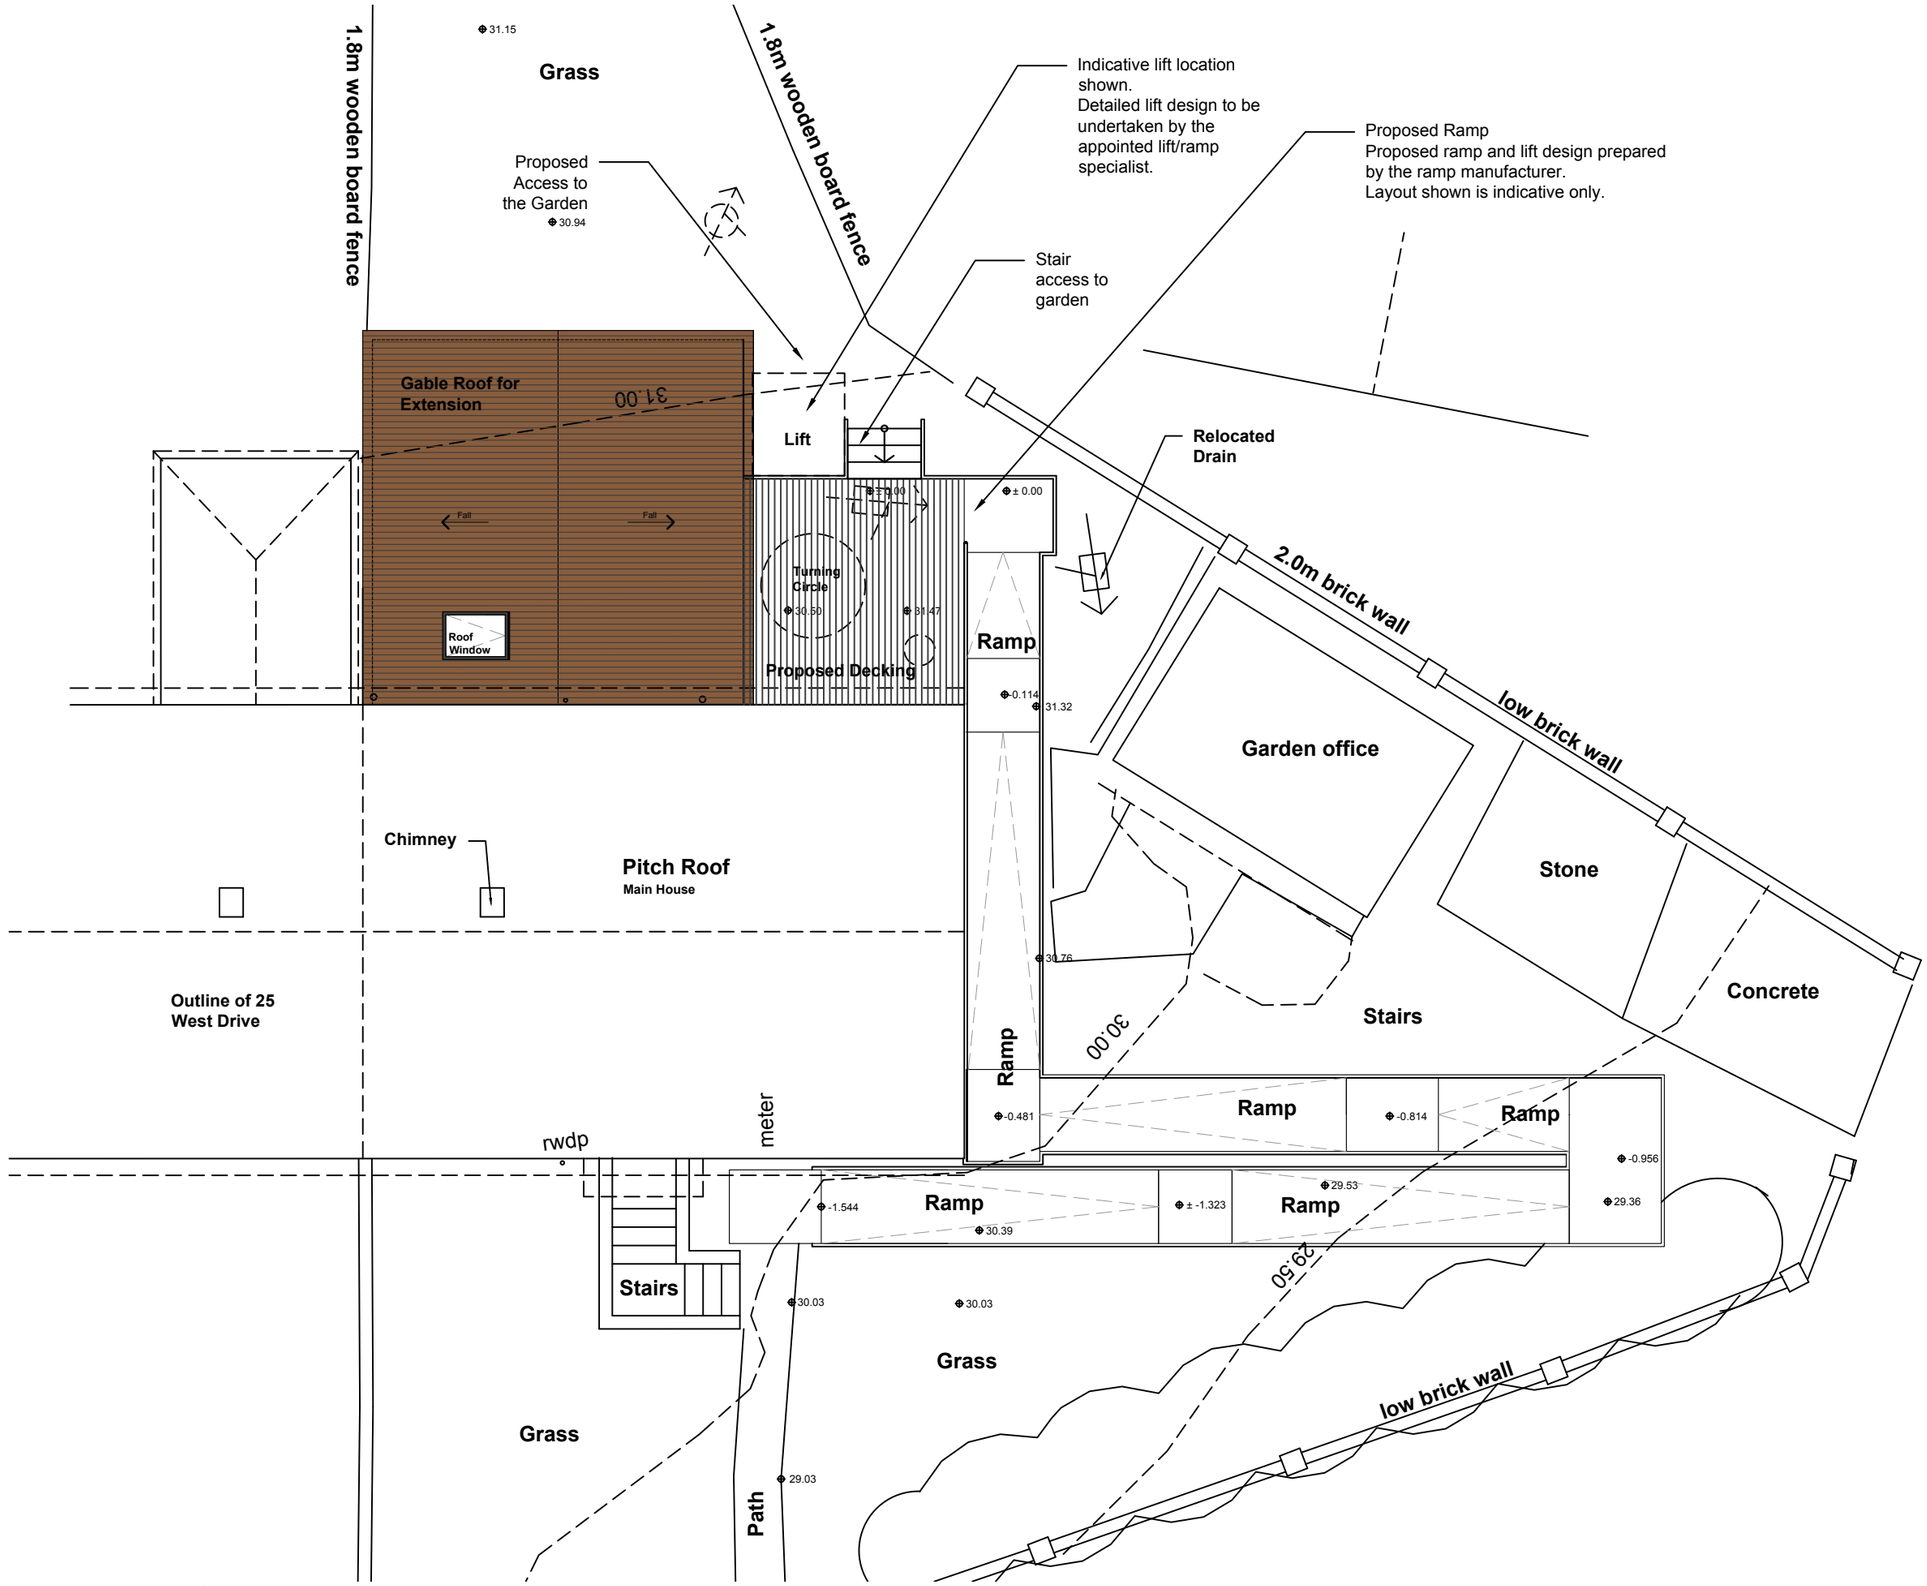


1 Proposed Roof Plan

Scale: 1:100 @ A3

© Light House Studio

A3

DO NOT SCALE USE FIGURED DIMENSIONS ONLY

Notes:

- All dimensions to be checked on site.
- All drawings to be in conjunction with all relevant Architects and Engineer's drawings and specifications.
- Any discrepancies between consultants drawings, schedules or specifications to be reported to the Contract Administrator or Architect before any work commences.
- The Contractor's attention is drawn to the Health & Safety matters identified in the Health & Safety plan as being potentially hazardous.
- These items should not be considered as a full and final list
- The Work Package Contractor's normal Health & Safety obligations still apply when undertaking constructional operations both on and off site.
- Light House Studio takes no responsibility for the location of legal boundaries indicated on this drawing and advises a separate drawing to be completed by a specialist surveyor in order to establish exact boundaries.
- DWG files provided for information only. Refer to PDF record.
- The copyright of this drawing is held by Light House Studio. Not to be used for any purposes without consent.
- Light House Studio takes no responsibility with scaling issues when printing form pdf/printing/scanning of this drawing
- No persons are permitted to build / construct from these drawings
- All rights reserved to Light House Studio

Light House Studio

Light House Studio
The IncuHive Space
Hursley Park Campus
Hursley Park Road
Winchester
Hampshire
SO21 2JN

rachael@light-house-studio.com

Rev	Date	Revision Details
D	20/07/26	Scale bar updated
C	07/07/26	Ramp Updated
B	22/05/26	Design and Ramp Update
A	19/01/26	Submitted for pre-app

Project
27 West Drive

Drawing Title
Proposed Roof Plan

Drawing Number
25-074_101

Status
Planning

Scale
1:100 (0m 1 2 3 4)

Revision
D

Date of Origin
December 2025