

Drawing No.
GSW00.02

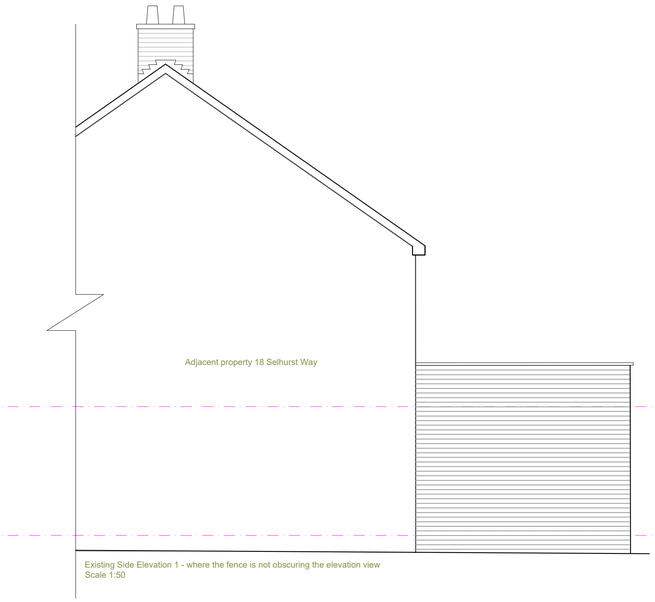


Existing Side Elevation 1 - where the fence is not obscuring the elevation view
Scale 1:50

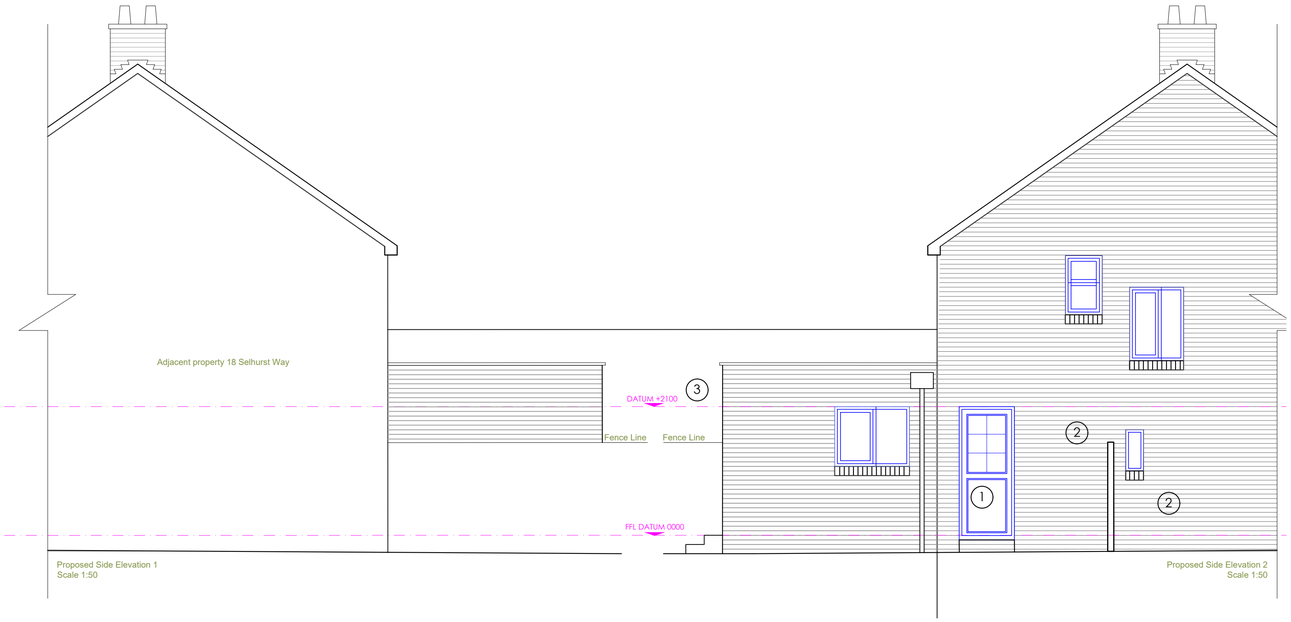

Proposed Side Elevation 1
Scale 1:50

Proposed Side Elevation 2
Scale 1:50

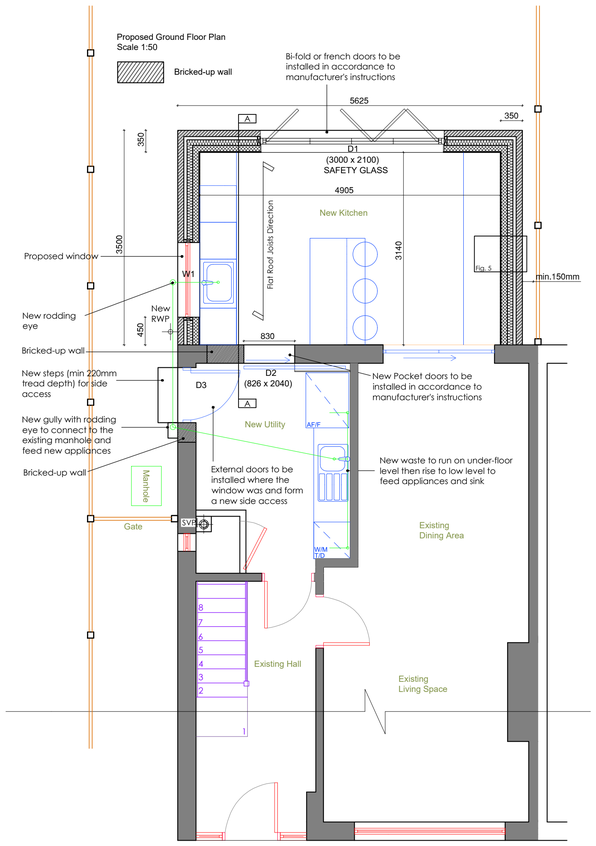


PROPOSED MATERIALS KEY

1. ORANGE/BROWN BRICK FACADE
2. WHITE uPVC WINDOWS AND DOORS
3. WHITE uPVC FASCIAS RAINWATER GOODS
4. FLAT ROOF WITH PARAPET

WINDOW & DOOR SCHEDULE

REF	LOCATION	STRUCTURAL OPENING SIZE	NOTES
W1	NEW KITCHEN	EXISTING	
D1	NEW KITCHEN	3000 X 2100	EXTERNAL
D2	KITCHEN/UTILITY	EXISTING	POCKET DOORS
D3	UTILITY	EXISTING	EXTERNAL

All new white uPVC windows supported by Catnic or Beam

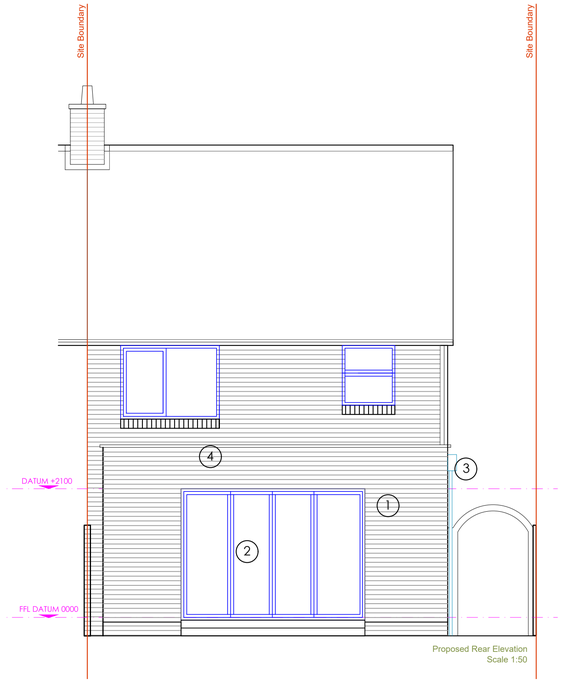

Proposed Rear Elevation
Scale 1:50

1:50
1m 0 1m 2m 3m 4m 5m

Designess

Client
Mr & Mrs Green
20 Selhurst Way, Fair Oak, SO50 7JX

Job Title
Rear Single-Storey Extension

Drawing Title
Proposed Ground Floor Plan & Elevations

Drawn Date
24/06//2026

Scale
1:50 @ A1

Status
Building Control

Drawn By
AS

Checked By
-

Drawing No.
GSW00.02

Rev.
4