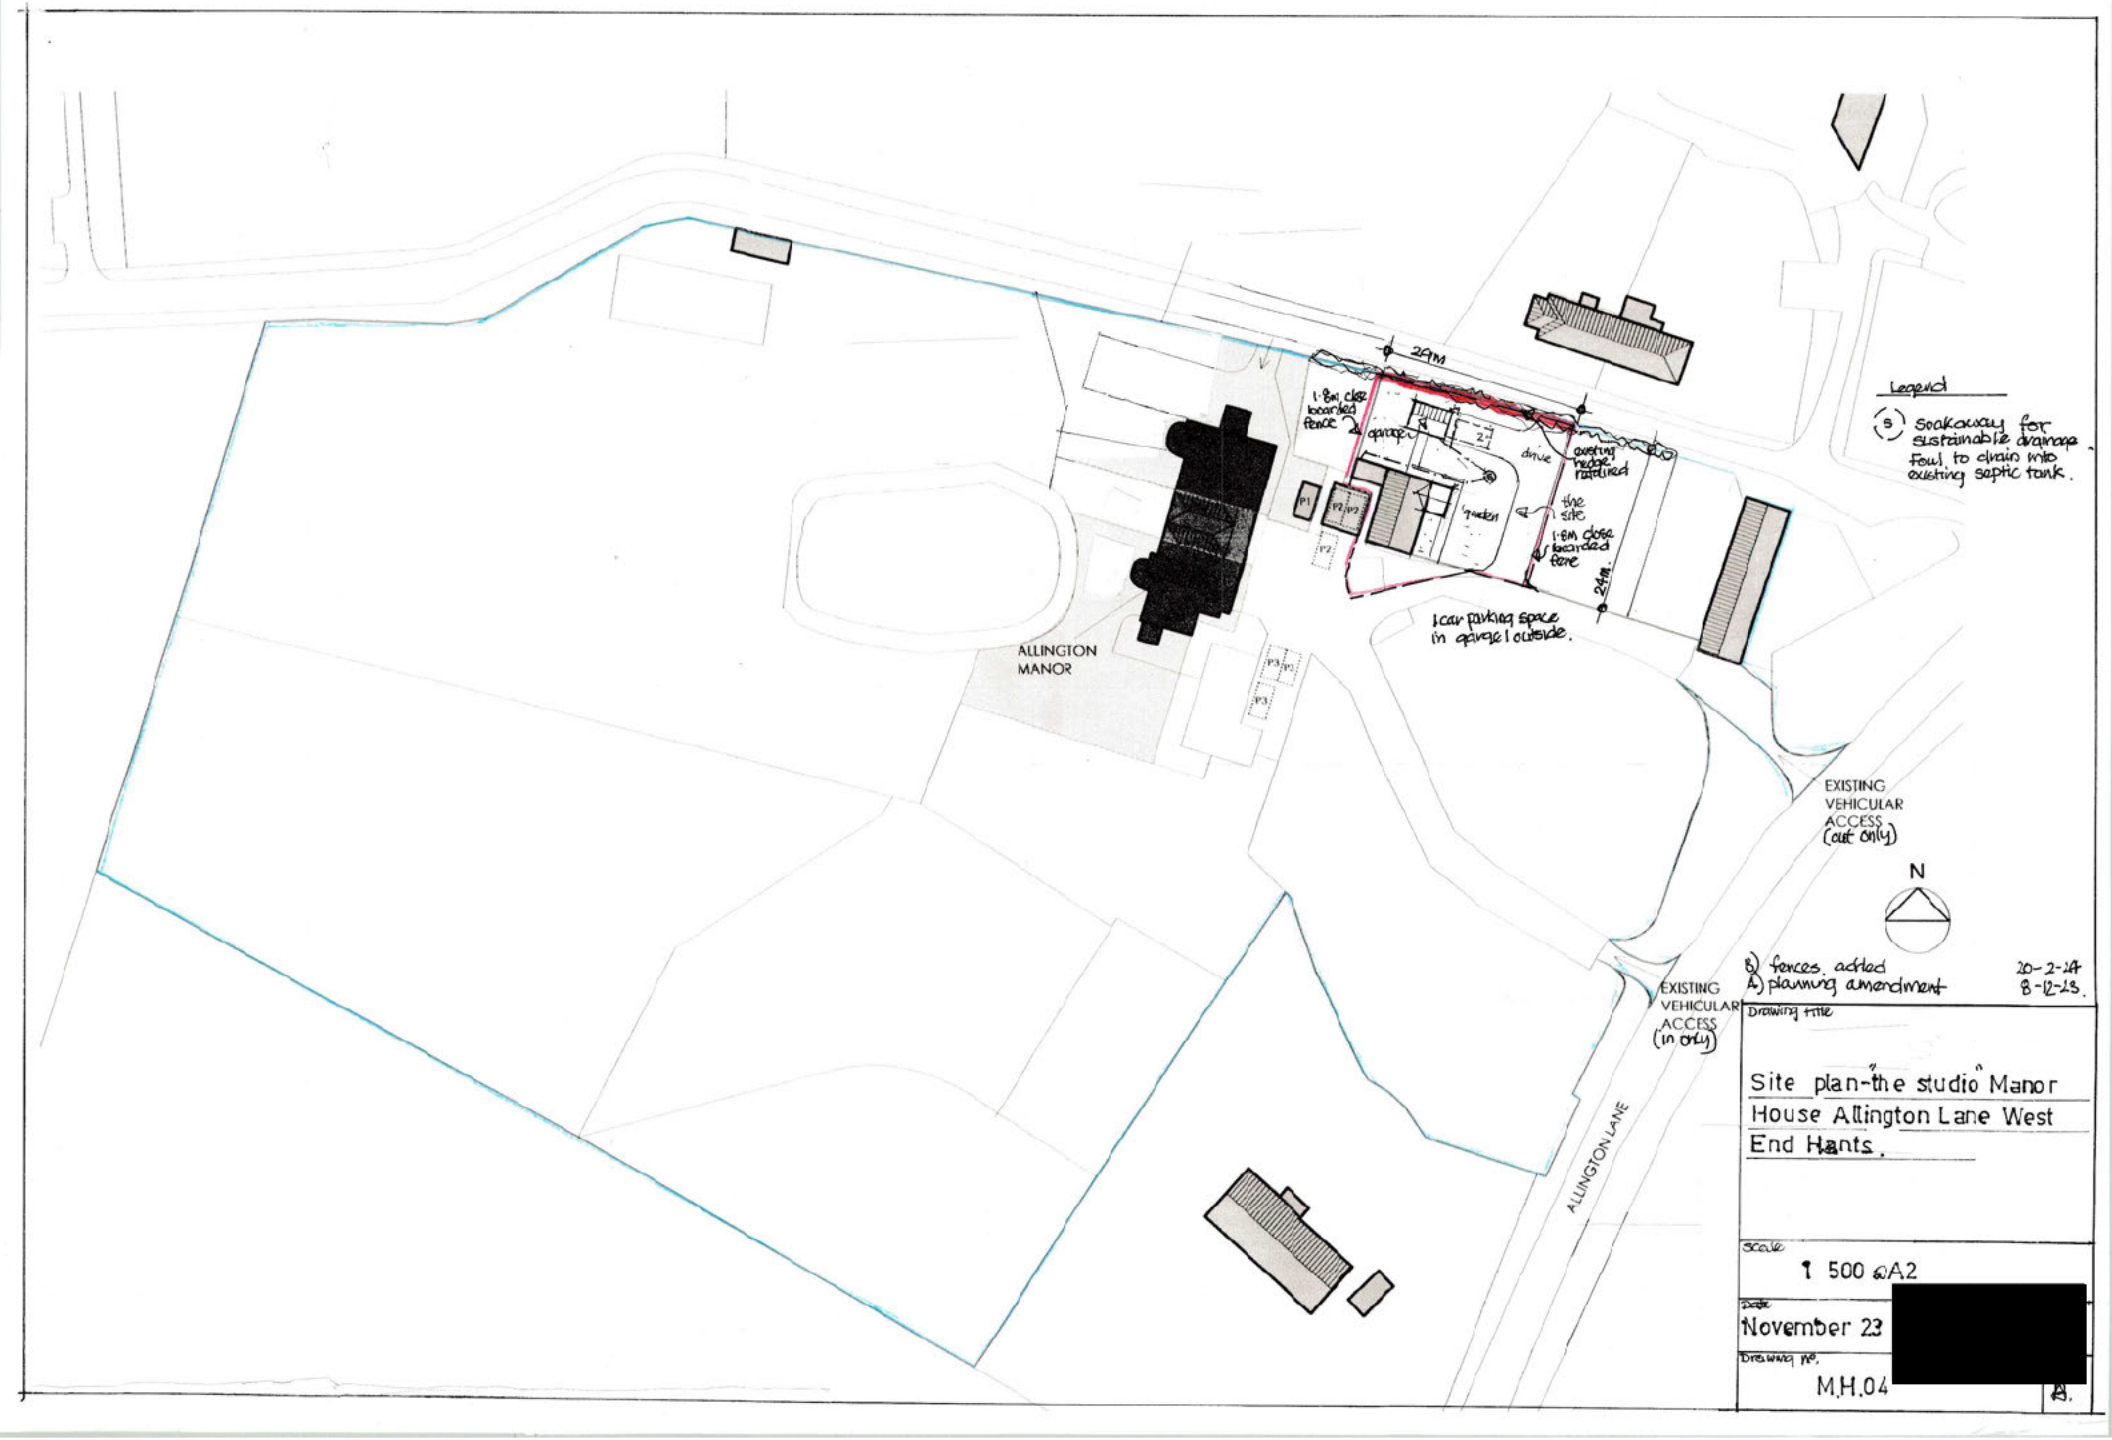

29m
1.8m close boarded fence
garage
drive
existing hedge retained
the site
garden
1.8m close boarded fence
24m.
1 car parking space in garage / outside.
ALLINGTON MANOR
EXISTING VEHICULAR ACCESS (out only)
EXISTING VEHICULAR ACCESS (in only)
ALLINGTON LANE
N
Legend
(S) Soakaway for sustainable drainage. Foul to drain into existing septic tank.
B) fences added
A) planning amendment
20-2-24
8-12-23.
Drawing title
Site plan-"the studio" Manor House Allington Lane West End Hants.
Scale
1 500 @A2
Date
November 23
Drawing no.
M.H.04
A.