
© Solent Design Ltd 2023 - All Rights reserved

NORTH

1:50 5m
1:100 10m
1:200 20m
1:1250 120m

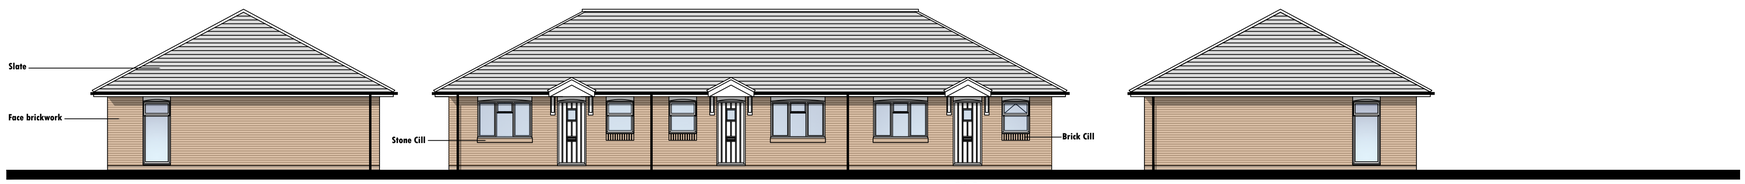


Side Elevation
1:100

Front Elevation
1:100

Side Elevation
1:100




Rear Elevation
1:100




Proposed Floor Plans
1:100

Solent Design Ltd
5 The old Railway
Spring Garden Lane
Gosport
PO12 1FQ

SOLENT DESIGN.

tel: 02392 580745 mob: 07771 355742 e-mail: info@solentplans.com

*PROJECT DESCRIPTION:*
Retirement Bungalows

*DRAWING TITLE:*
Proposed Plans and Elevations Block A

*ADDRESS:*
56-64 Hamble Lane
Hamble
SO31 4JP

Mr Harding

*FIRST DRAWN:*
May 2020

*SCALE:*
1:100

*DRAWING No.*
SD-2011-102 B

drawing status: Preliminary Not for Issue

NORTH