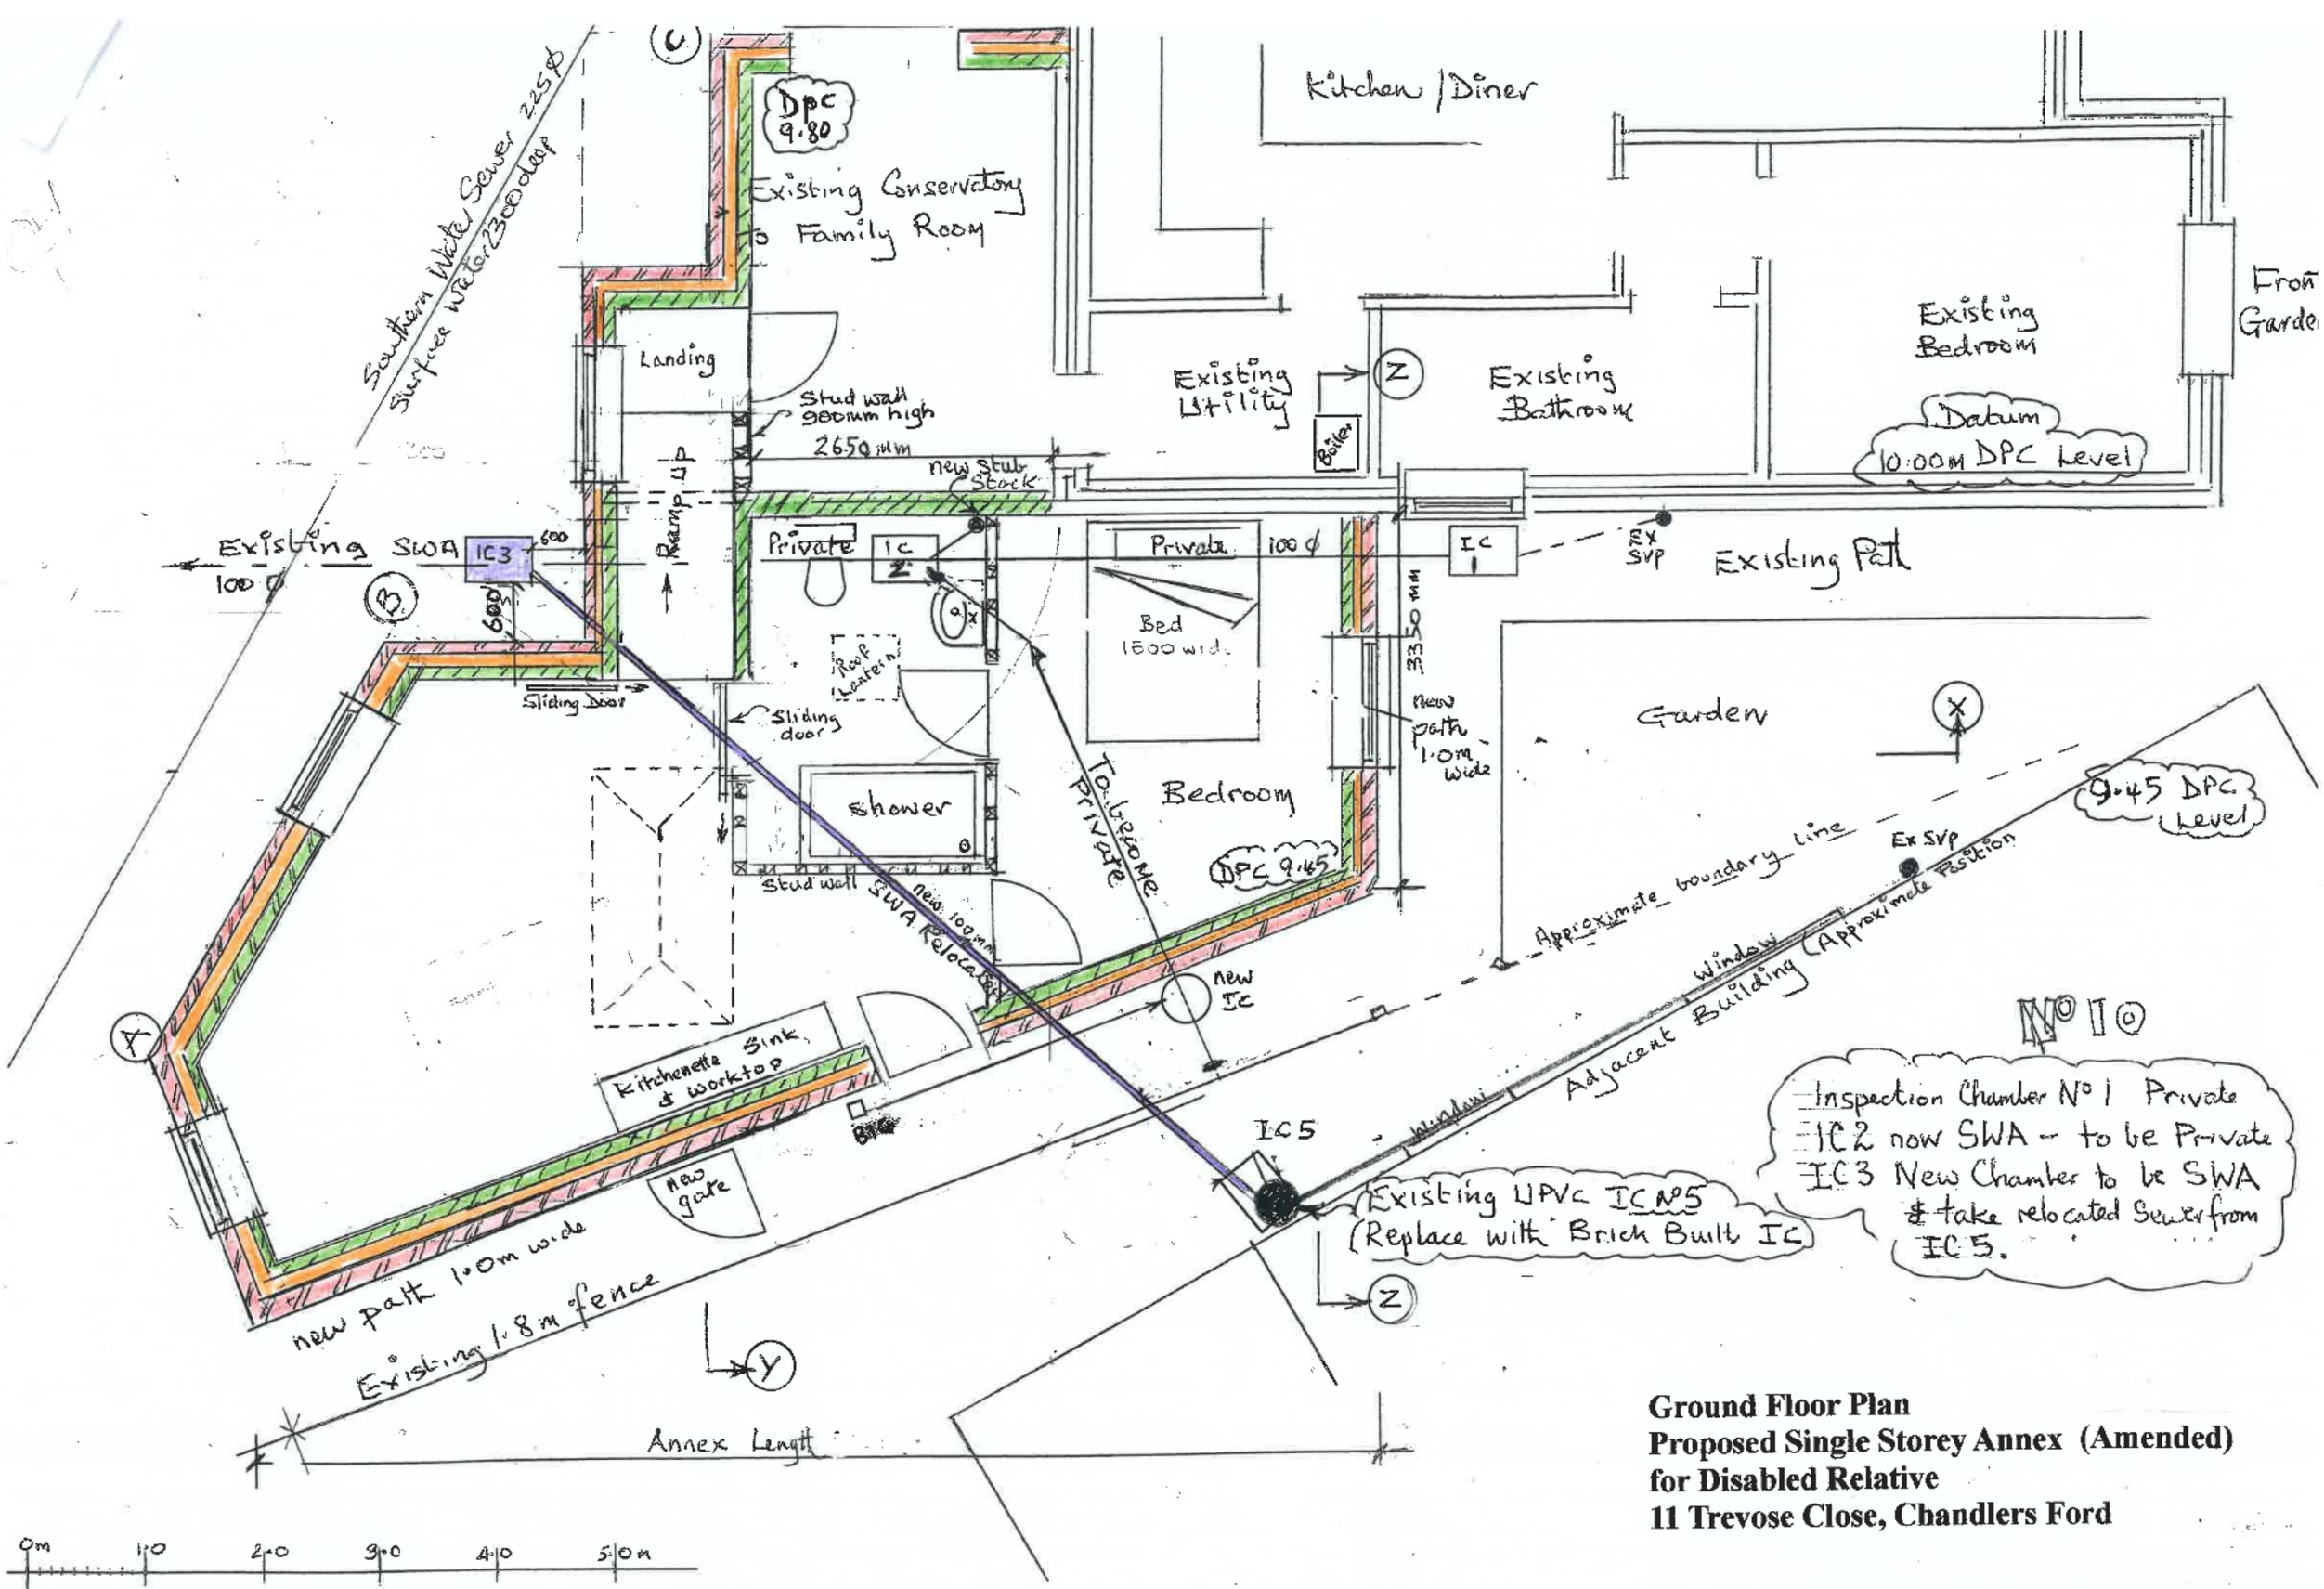


Ground Floor Plan
Proposed Single Storey Annex (Amended)
for Disabled Relative
11 Trevose Close, Chandlers Ford

Drawing Number ME/BD/2C/2024
Dated 07/02/2024