
A0

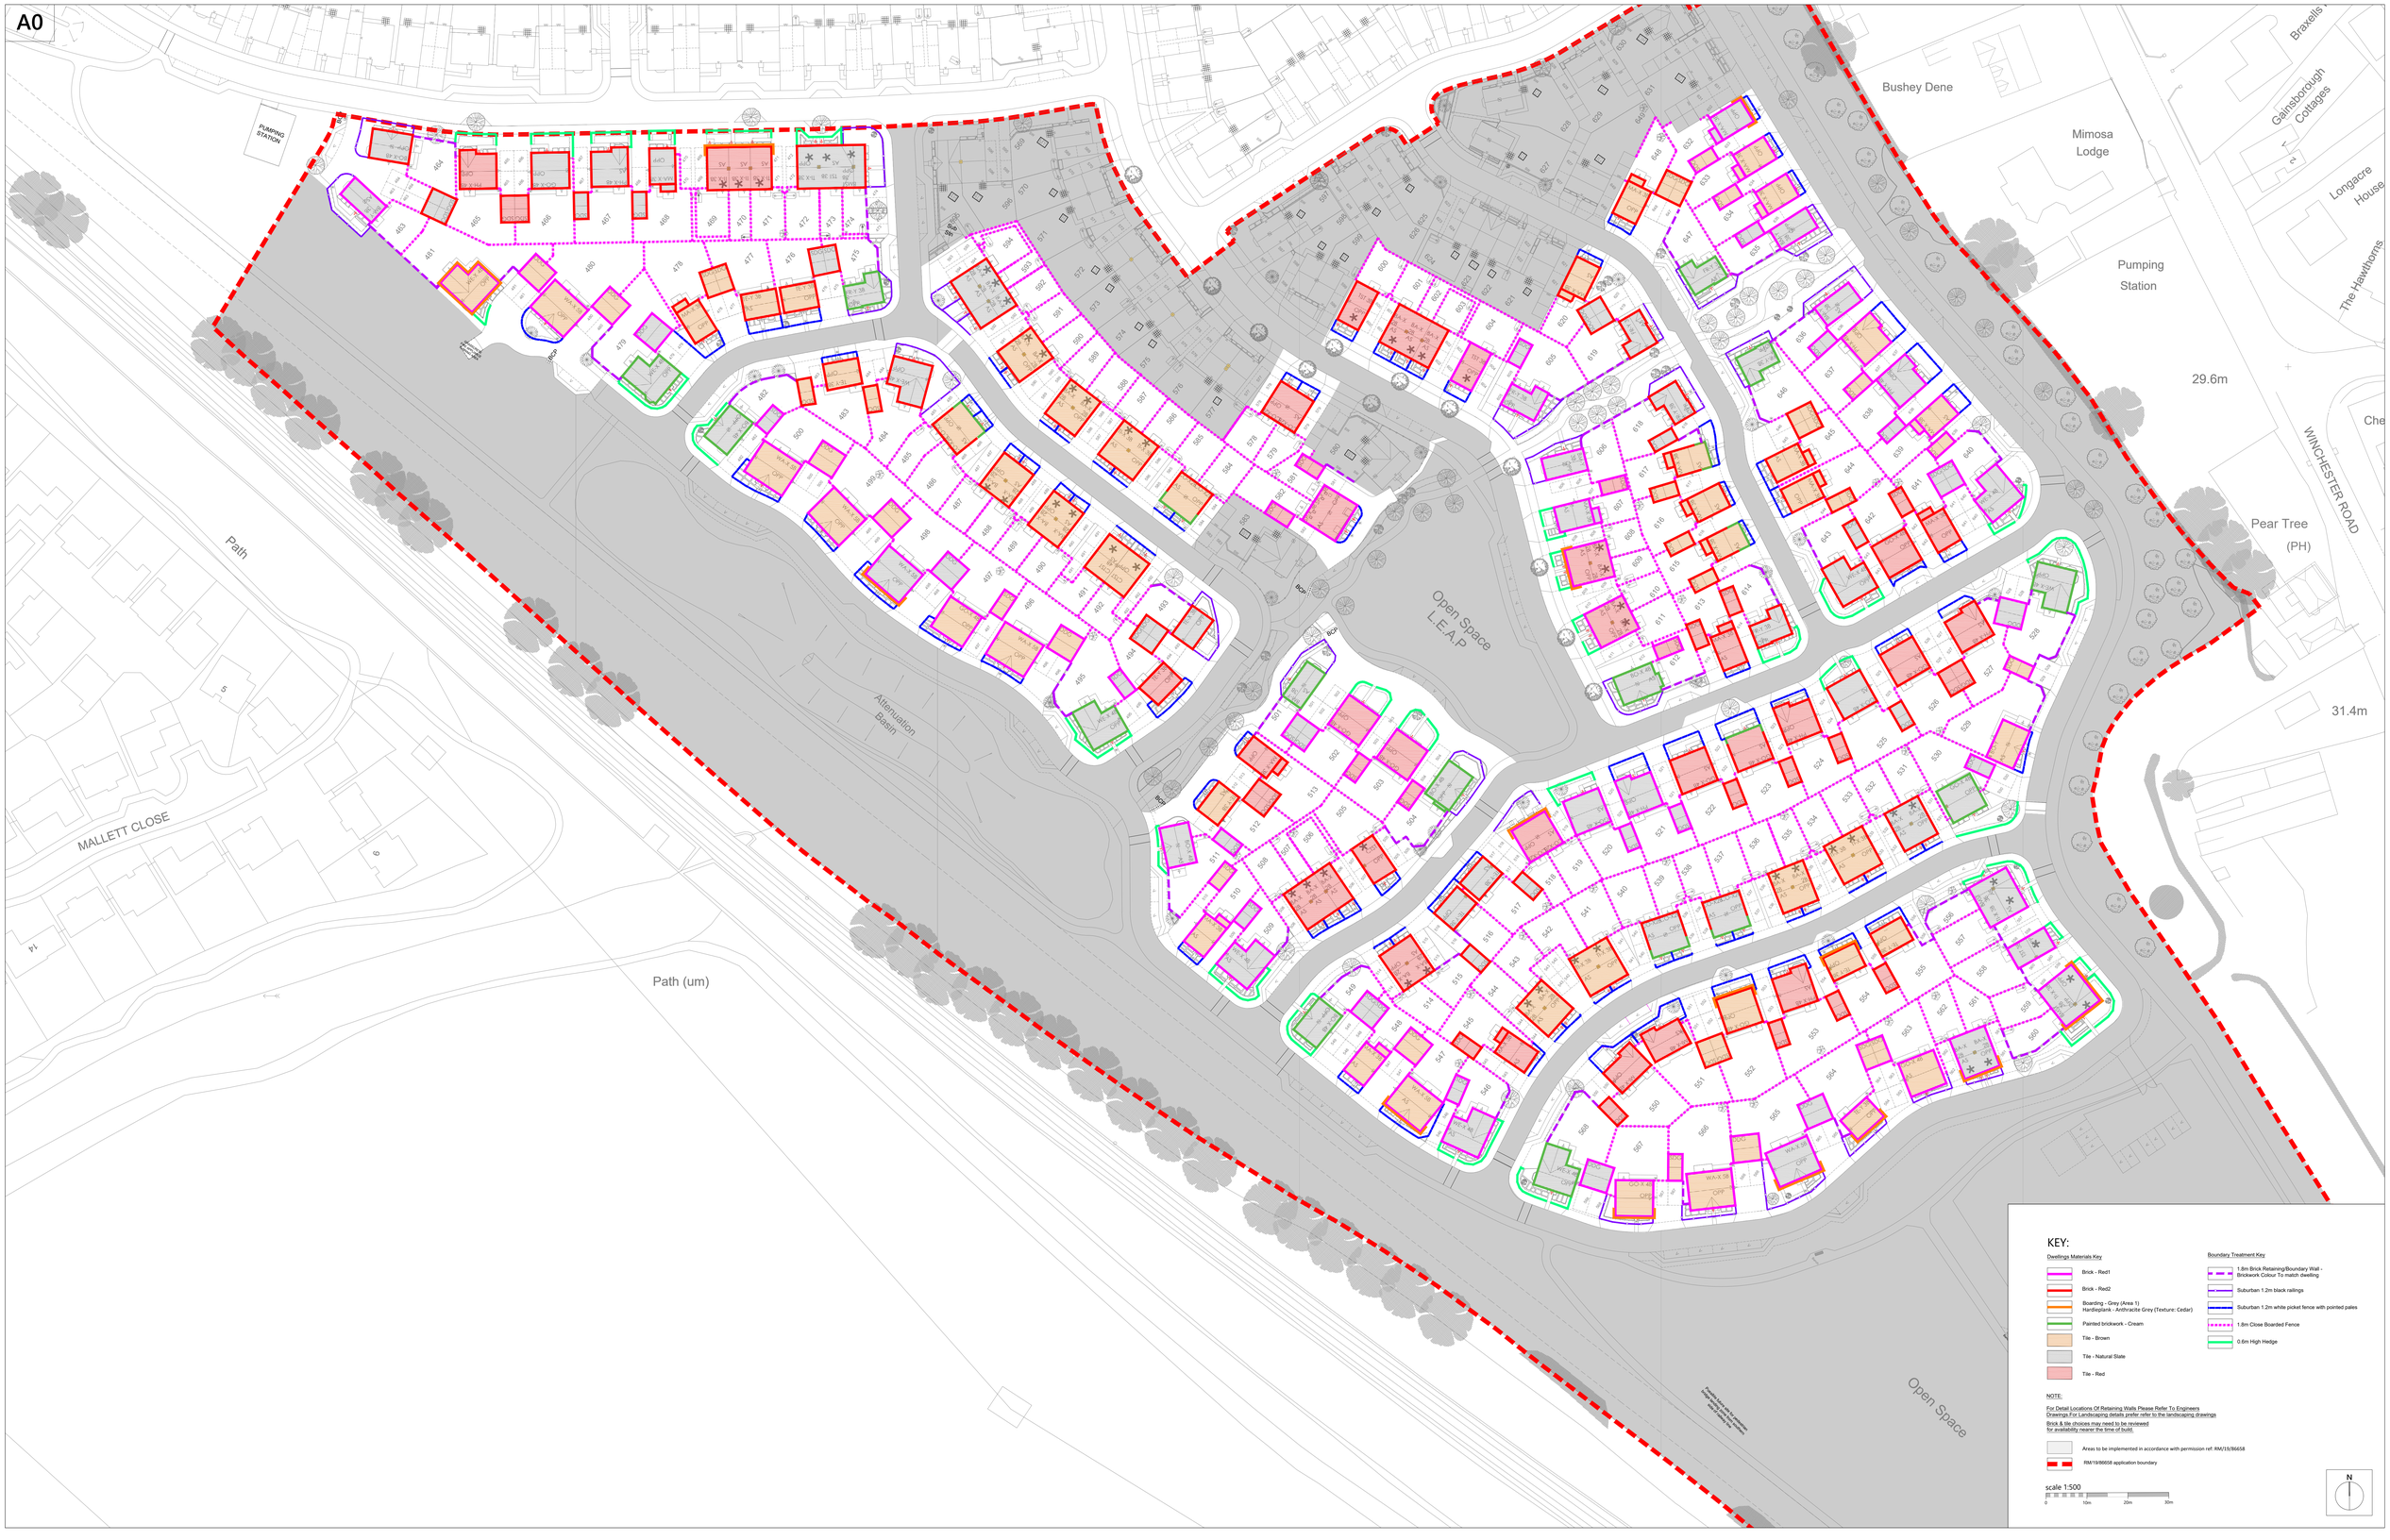

KEY:

Dwellings Materials Key

- Brick - Red1
- Brick - Red2
- Boarding - Grey (Area 1) Hardieplank - Anthracite Grey (Texture: Cedar)
- Painted brickwork - Cream
- Tile - Brown
- Tile - Natural Slate
- Tile - Red

Boundary Treatment Key

- 1.8m Brick Retaining/Boundary Wall - Brickwork Colour To match dwelling
- Suburban 1.2m black railings
- Suburban 1.2m white picket fence with pointed pales
- 1.8m Close Boarded Fence
- 0.6m High Hedge

NOTE:

For Detail Locations Of Retaining Walls Please Refer To Engineers Drawings For Landscaping details prefer refer to the landscaping drawings

Brick & tile choices may need to be reviewed for availability nearer the time of build.

- Areas to be implemented in accordance with permission ref: RM/19/86658
- RM/19/86658 application boundary

scale 1:500

0 10m 20m 30m

N

Romsey
T:01794 367703
F:01794 367276

Portishead
T:01275 407000
F:01794 367276

www.thrivearchitects.co.uk

This drawing is the copyright of Thrive Architects Ltd ©. All rights reserved. Ordnance Survey Data © Crown Copyright. All rights reserved. Licence No. 100007359. Permission is granted to scale from this drawing for the purposes of **Local Authority Planning Approval only**. For all other purposes DO NOT scale from this drawing. Contractors, Sub-Contractors and suppliers are to check all relevant dimensions and levels of the site and building before commencing any shop drawings or building work. Any discrepancies should be recorded to the Architect. Where applicable this drawing is to be read in conjunction with the Consultants' drawings.

Rev	Description	Date	Au	Ch
A	Issued for Planning	23.01.23	ZC	
B	Site Plan updated in line with SL01.8	21.09.23	RA	ZC
C	Site Plan updated , boundary details adjusted in with comments received 23rd Nov 2023, grey roof material changed to natural slate. Issued for planning.	12.01.24	PZ	
D	Plot 523 shown as render brick walls shown near plots 515,516,559,560,561	14.03.24	ZC	
E	Railings description adjusted	22.03.24	ZC	

Rev	Description	Date	Au	Ch

Project **Boorley Gardens RM3**

Drawing **Boundary and Dwelling Materials Layout**

Client	**Bellways Wessex**		
Job no.	**BELL220612**	Date	**09.09.22**
Dwg no.	**BDML.01**	Rev.	**E**
Author	**ZC** Checked	Scale	**1:500 at A0**
Status	PLANNING	Office	**Romsey**
Client ref.			

thrive. architects