Note:
Do not Scale from this Drawing (except for planning approval).
All dimensions are in millimetres and to be checked on site.
All Dimensions relating to subcontractors or suppliers work must be checked and agreed between the main contractor and the sub-contractors and suppliers.

PROPOSED REAR ELEVATION
SCALE 1:100

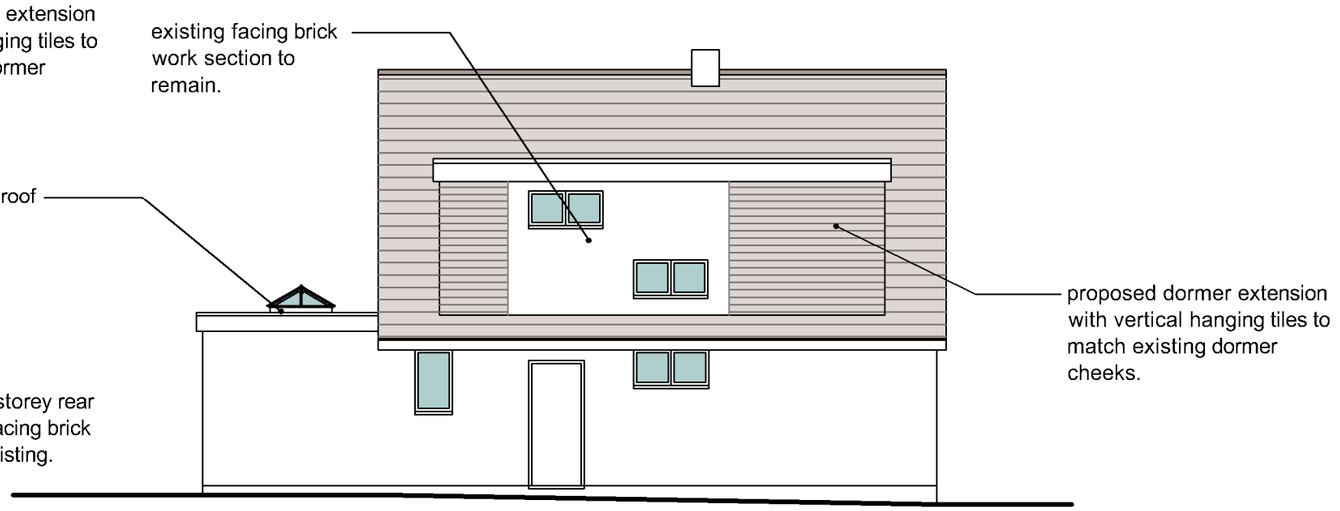

PROPOSED SIDE ELEVATION
SCALE 1:100

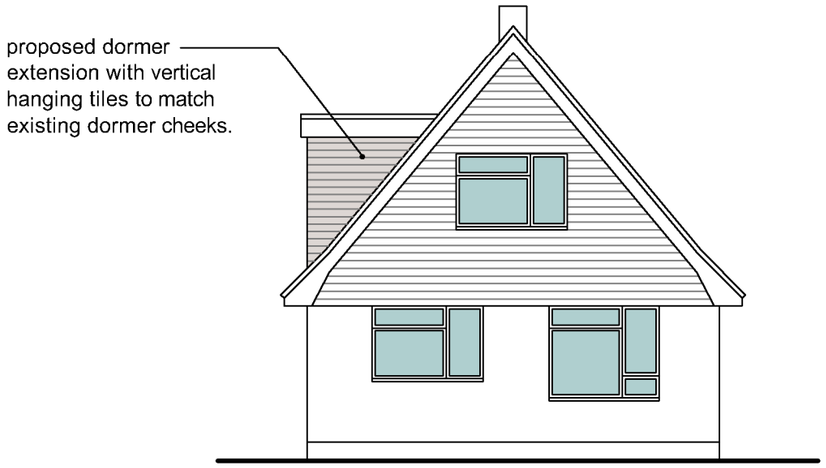

PROPOSED FRONT ELEVATION
SCALE 1:100

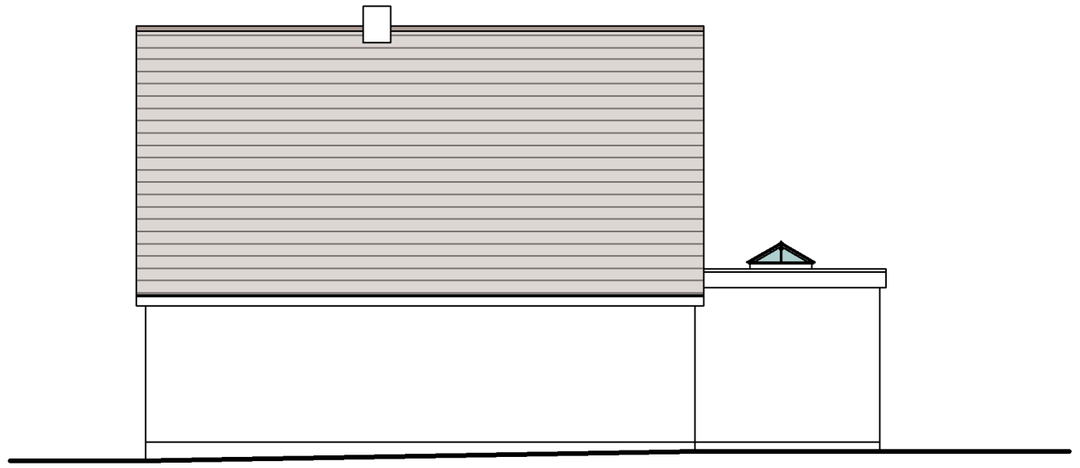

PROPOSED SIDE ELEVATION
SCALE 1:100

SCALE BAR 1:100

0 5 10

DRAWING TITLE - CERTIFICATE OF LAWFULNESS - PROPOSED ELEVATIONS	DATE - April 2024		SCALE - 1:100 @ A3	
	DRN - gp	CHK - -	DRAWING REF - 23253 PL302	Rev -
CLIENT - Mr & Mrs Goodridge, 11 Corinthian Road, Chandlers Ford, Hants.				

grp architectural design
t. 07747 011252 e. gavin.page77@gmail.com