Note:
Do not Scale from this Drawing (except for planning approval).
All dimensions are in millimetres and to be checked on site.
All Dimensions relating to subcontractors or suppliers work must be checked and agreed between the main contractor and the sub-contractors and suppliers.

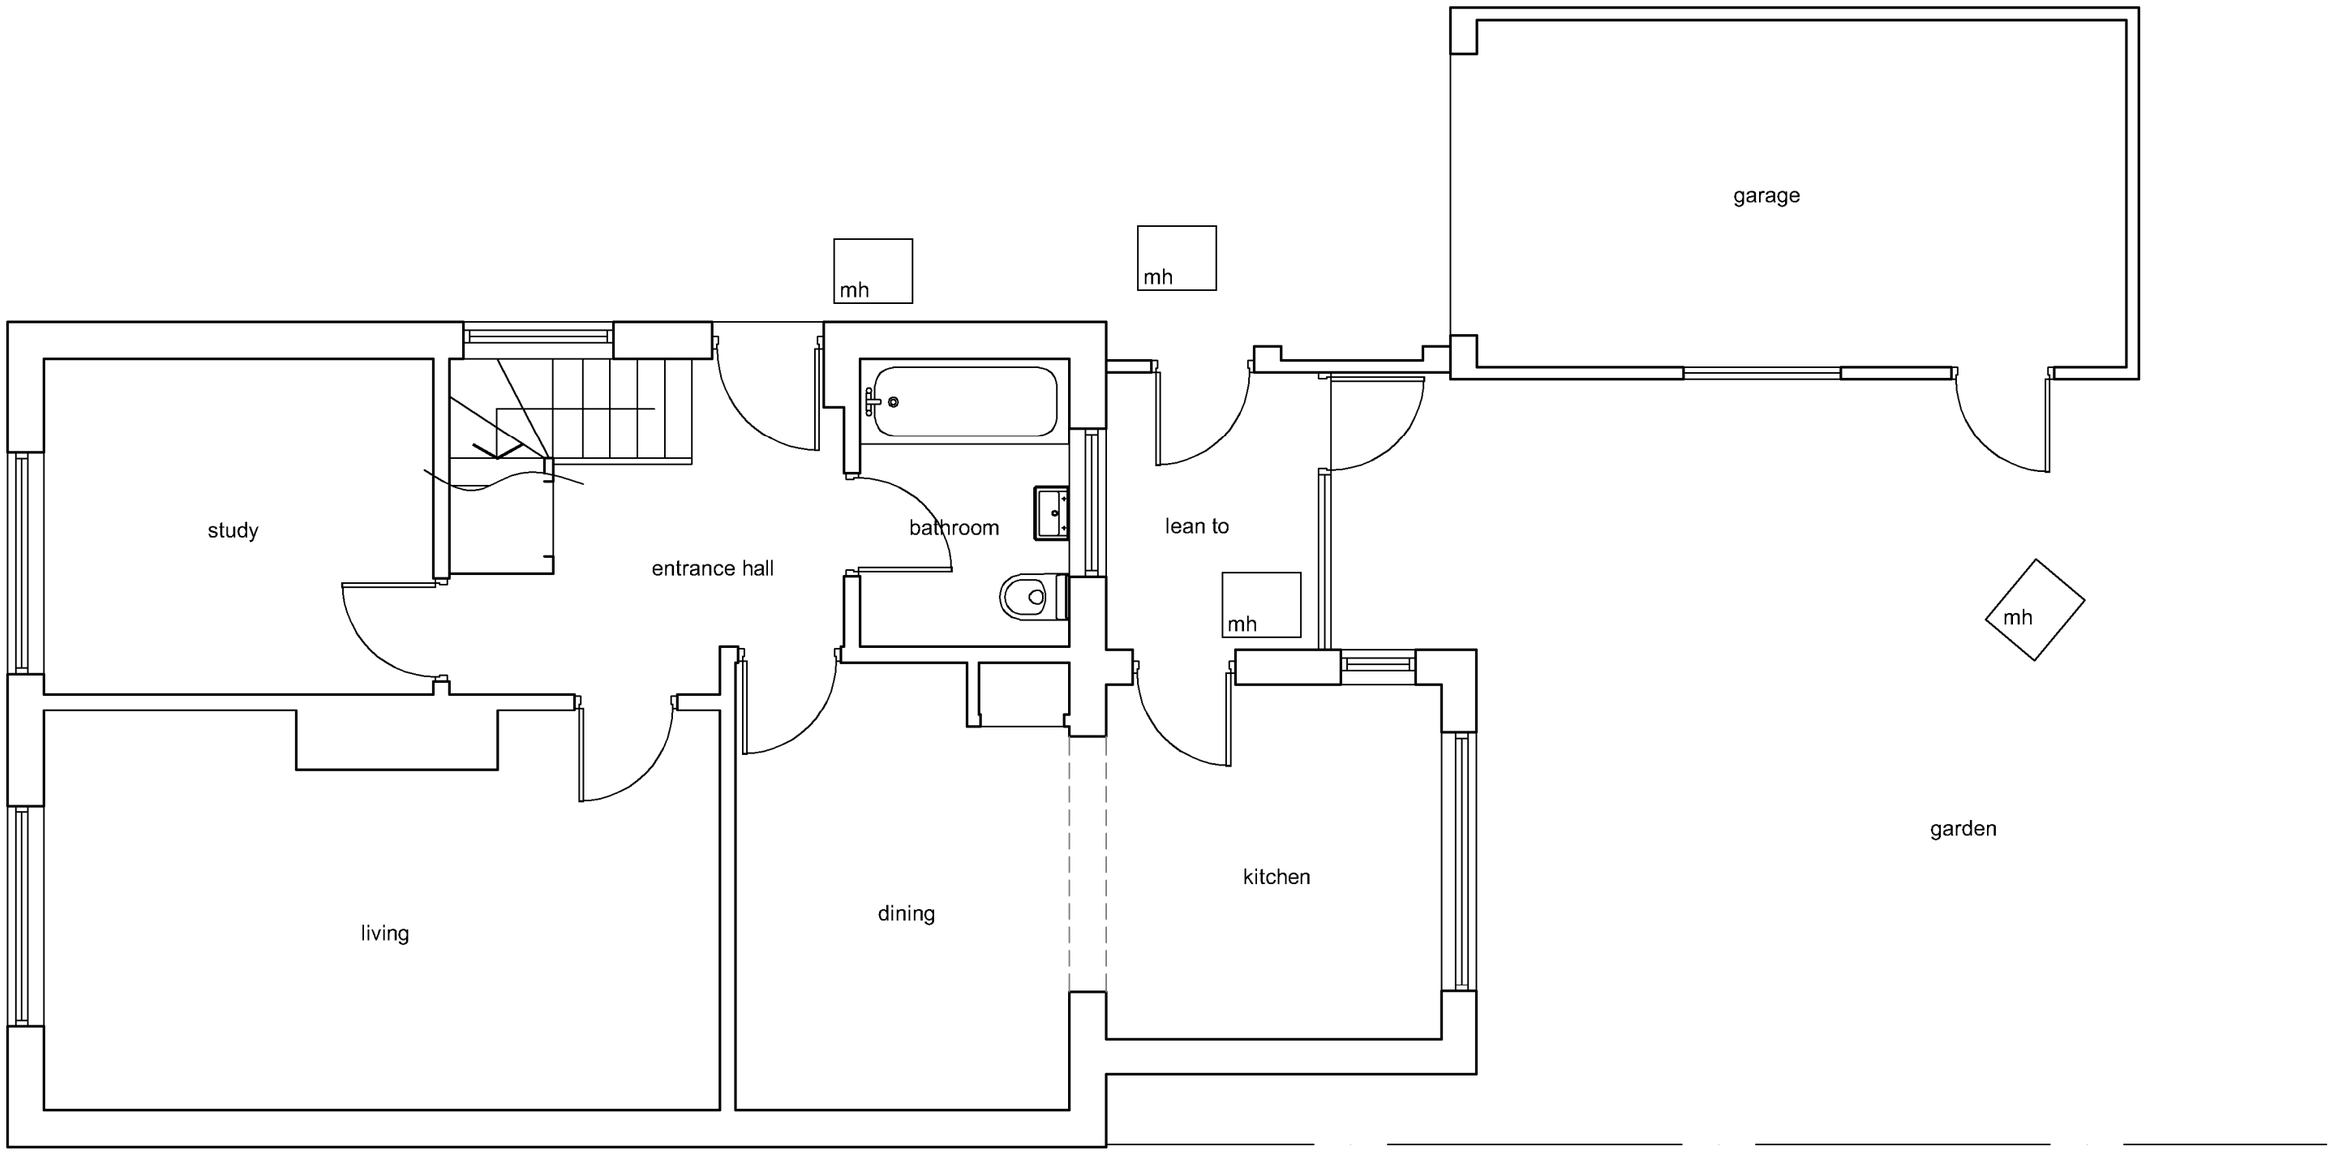

EXISTING GROUND FLOOR PLAN
SCALE 1:50

SCALE BAR 1:50

0 1 2 3 4 5

DRAWING TITLE - MEASURED SURVEY - EXISTING GROUND FLOOR PLAN	DATE - Mar 2024		SCALE - 1:50 @ A3	
	DRN - gp	CHK - -	DRAWING REF - 23253 EX100	Rev -
CLIENT - Mr & Mrs Goodridge, 11 Corinthian Road, Chandlers Ford, Hants.				

grp architectural design
t. 07747 011252 e. gavin.page77@gmail.com