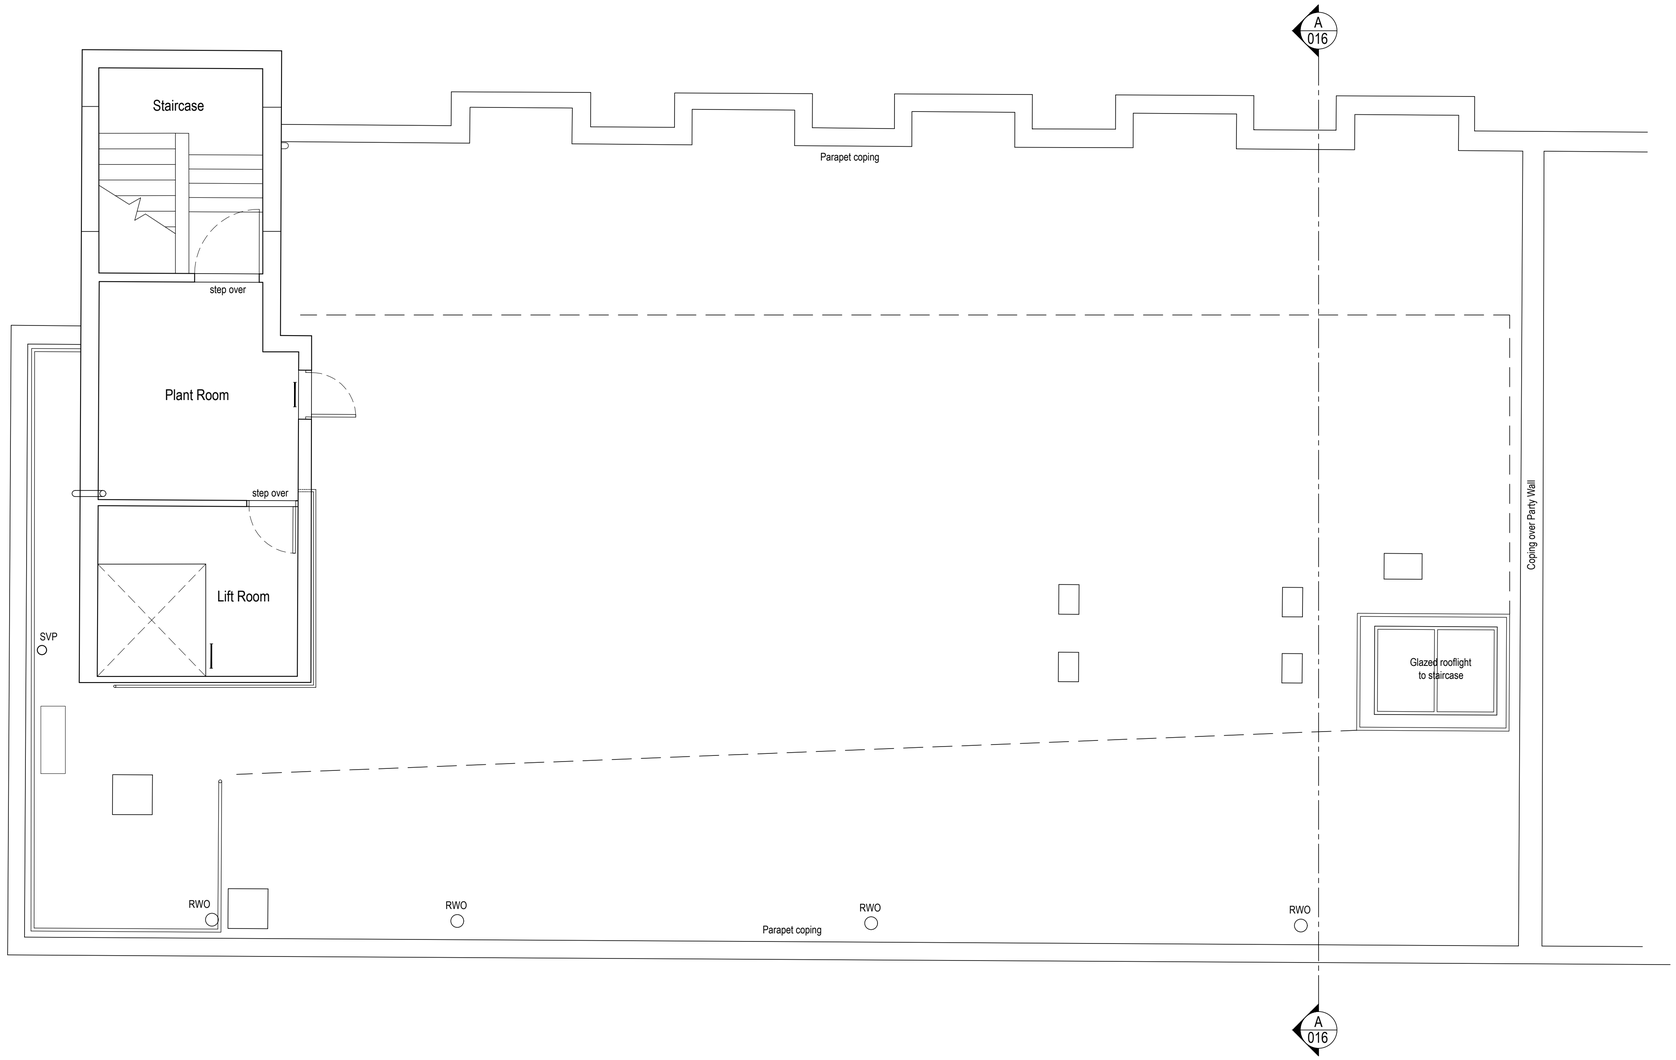

Rev	Date	Description	By	PM
--	--	--	--	--

REVISIONS

PLANNING

All dimensions are to be checked on site and any discrepancies reported to the architect before work commences. Figured dimensions only are to be taken from this drawing. This drawing is to be read in conjunction with all relevant consultants and/or specialists drawings/documents and any discrepancies or variations notified to the architect before work commences. This drawing is copyright and may not be reproduced, wholly or in part, without the consent of the architect.

0mm 500 1000 1500 2000 2500 3000 3500 4000 4500

CLIENT

Beard

TITLE

DWP LCW Eastleigh JCP Toilet Refurbishment
Capital House, 100 Southampton Rd, Eastleigh

Existing Roof Plan

Scale @ A1: 1:50
Date : May 2024
Drawn by : PA
Checked by : PA
Drawing No: 23-065-AXIS-ZZ-RP-DR-A-055
Revision: -

The Old Post Office, Station Road
Wickham, PO17 5JA
T: 01329 832405
e: office@axismail.co.uk
w: axisarchitecture.co.uk

AXIS