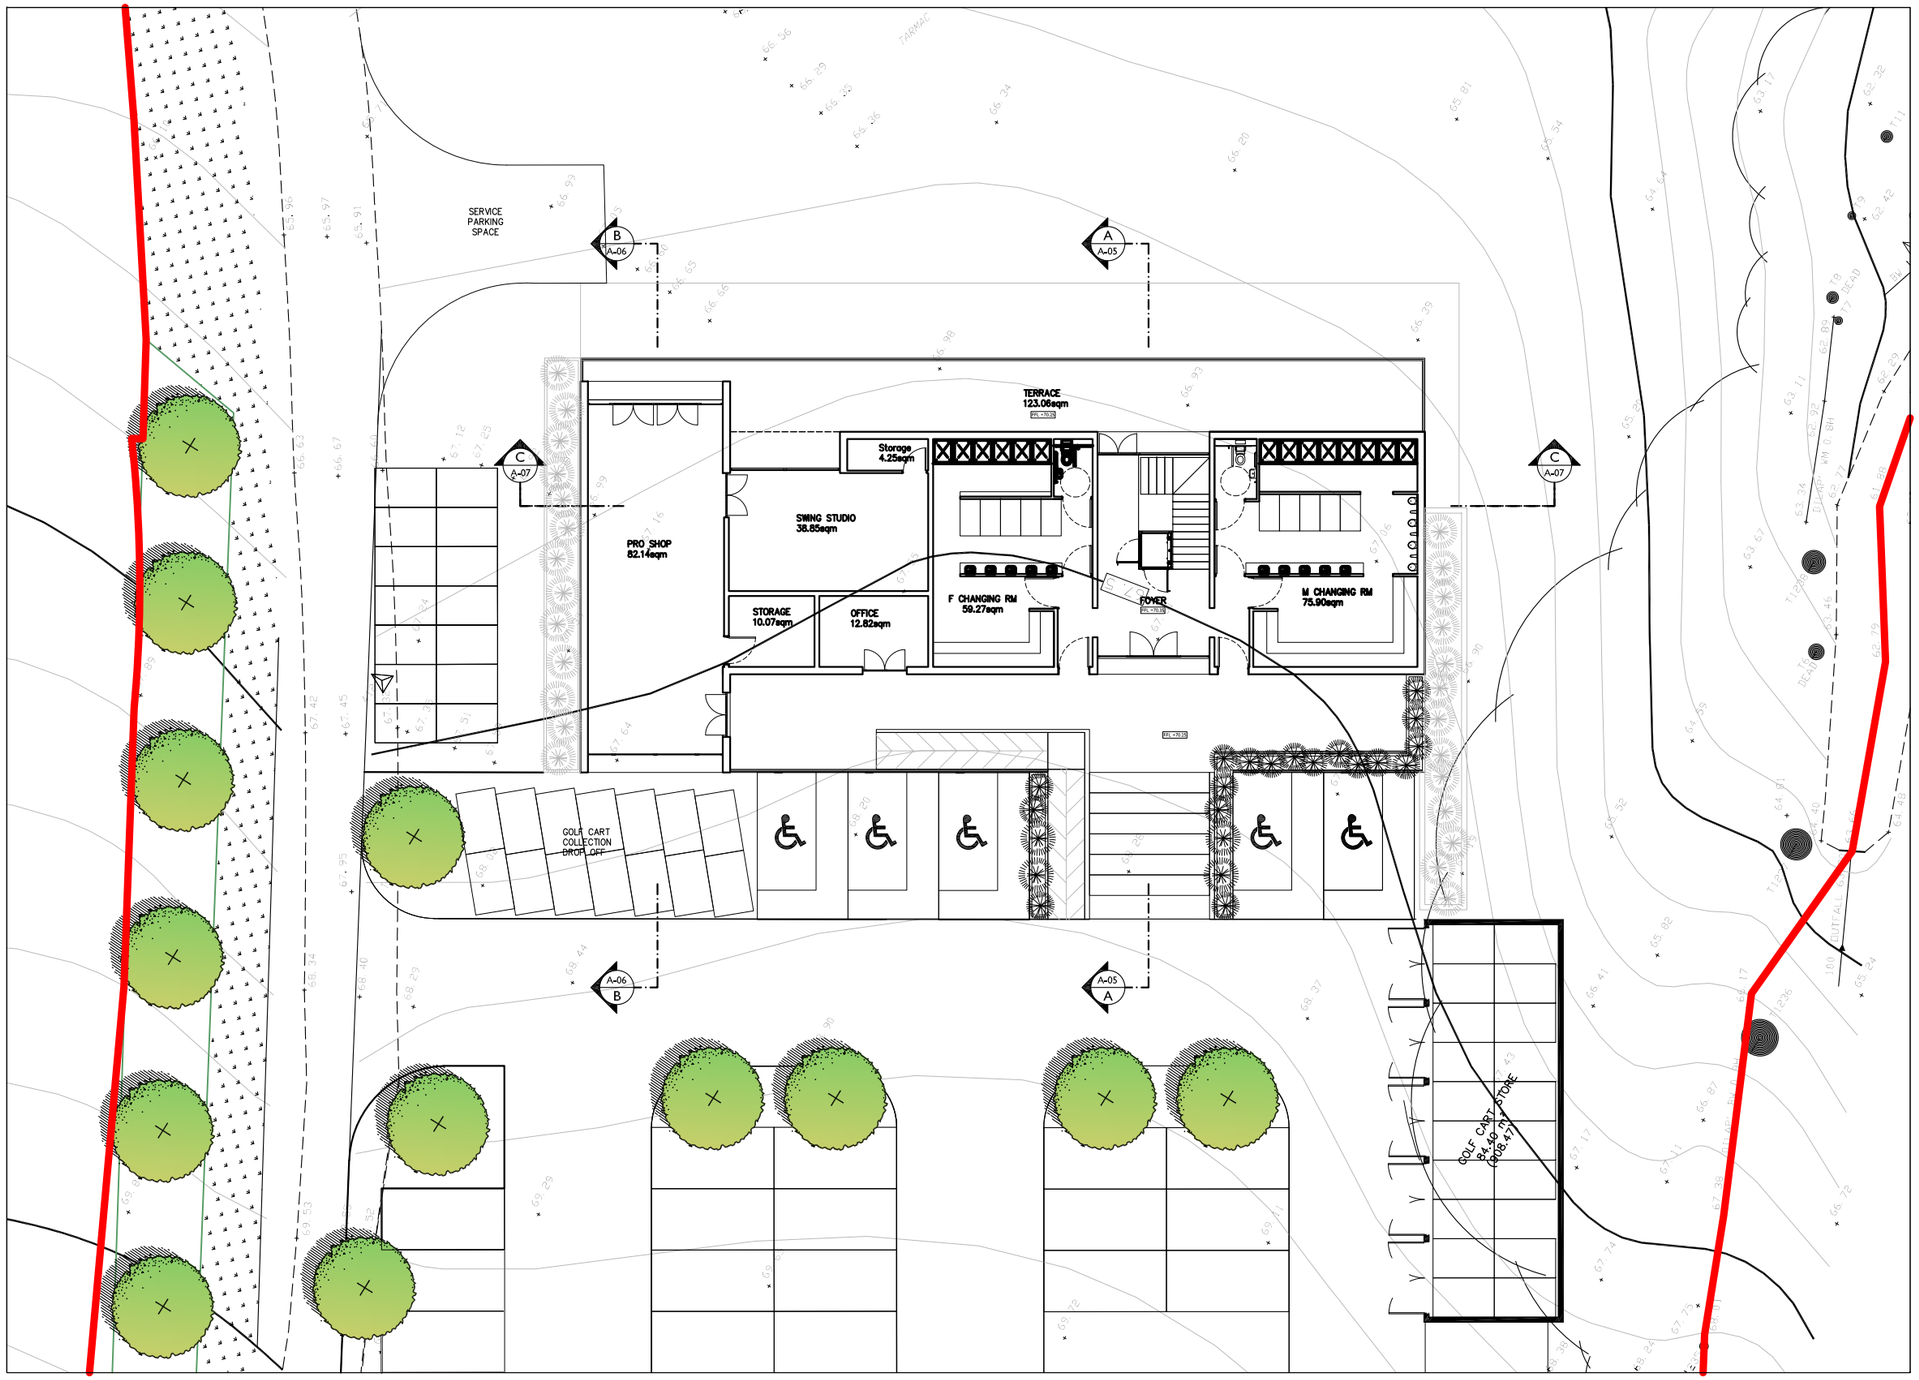


1F FLOOR PLAN
11/06/24 SCALE 1 : 250

OWNER

PROJECT NAME

GENERAL NOTE

DESIGNER

ARCHITECT
Name
tmf Architecture / Interior Design / Construction

STRUCTURAL ENGINEER
Name

ELECTRICAL ENGINEER
Name

MECHANICAL ENGINEER
Name

SANITARY ENGINEER
Name

DRAWING TITLE

ISSUE/REVISION

NO	DESCRIPTION	BY	DATE
1	Design Rev 15	ST	17/02/23
2	Design Rev 16 (Revised plans and sections)	ST	14/06/23
3	Design Rev 17 (Revised plans and sections)	ST	01/08/23
4	Design Issued	ST	20/10/23
5	Design Issued	ST	01/12/23

CHECK BY

ARCHITECT	SIGNED
PM	
PD	
PA	
JC	
DRAWN BY	
PRINTED DATE	

DRAWING NO.

SCALE:
REF. FILE

COPYRIGHT © 2023 tmf