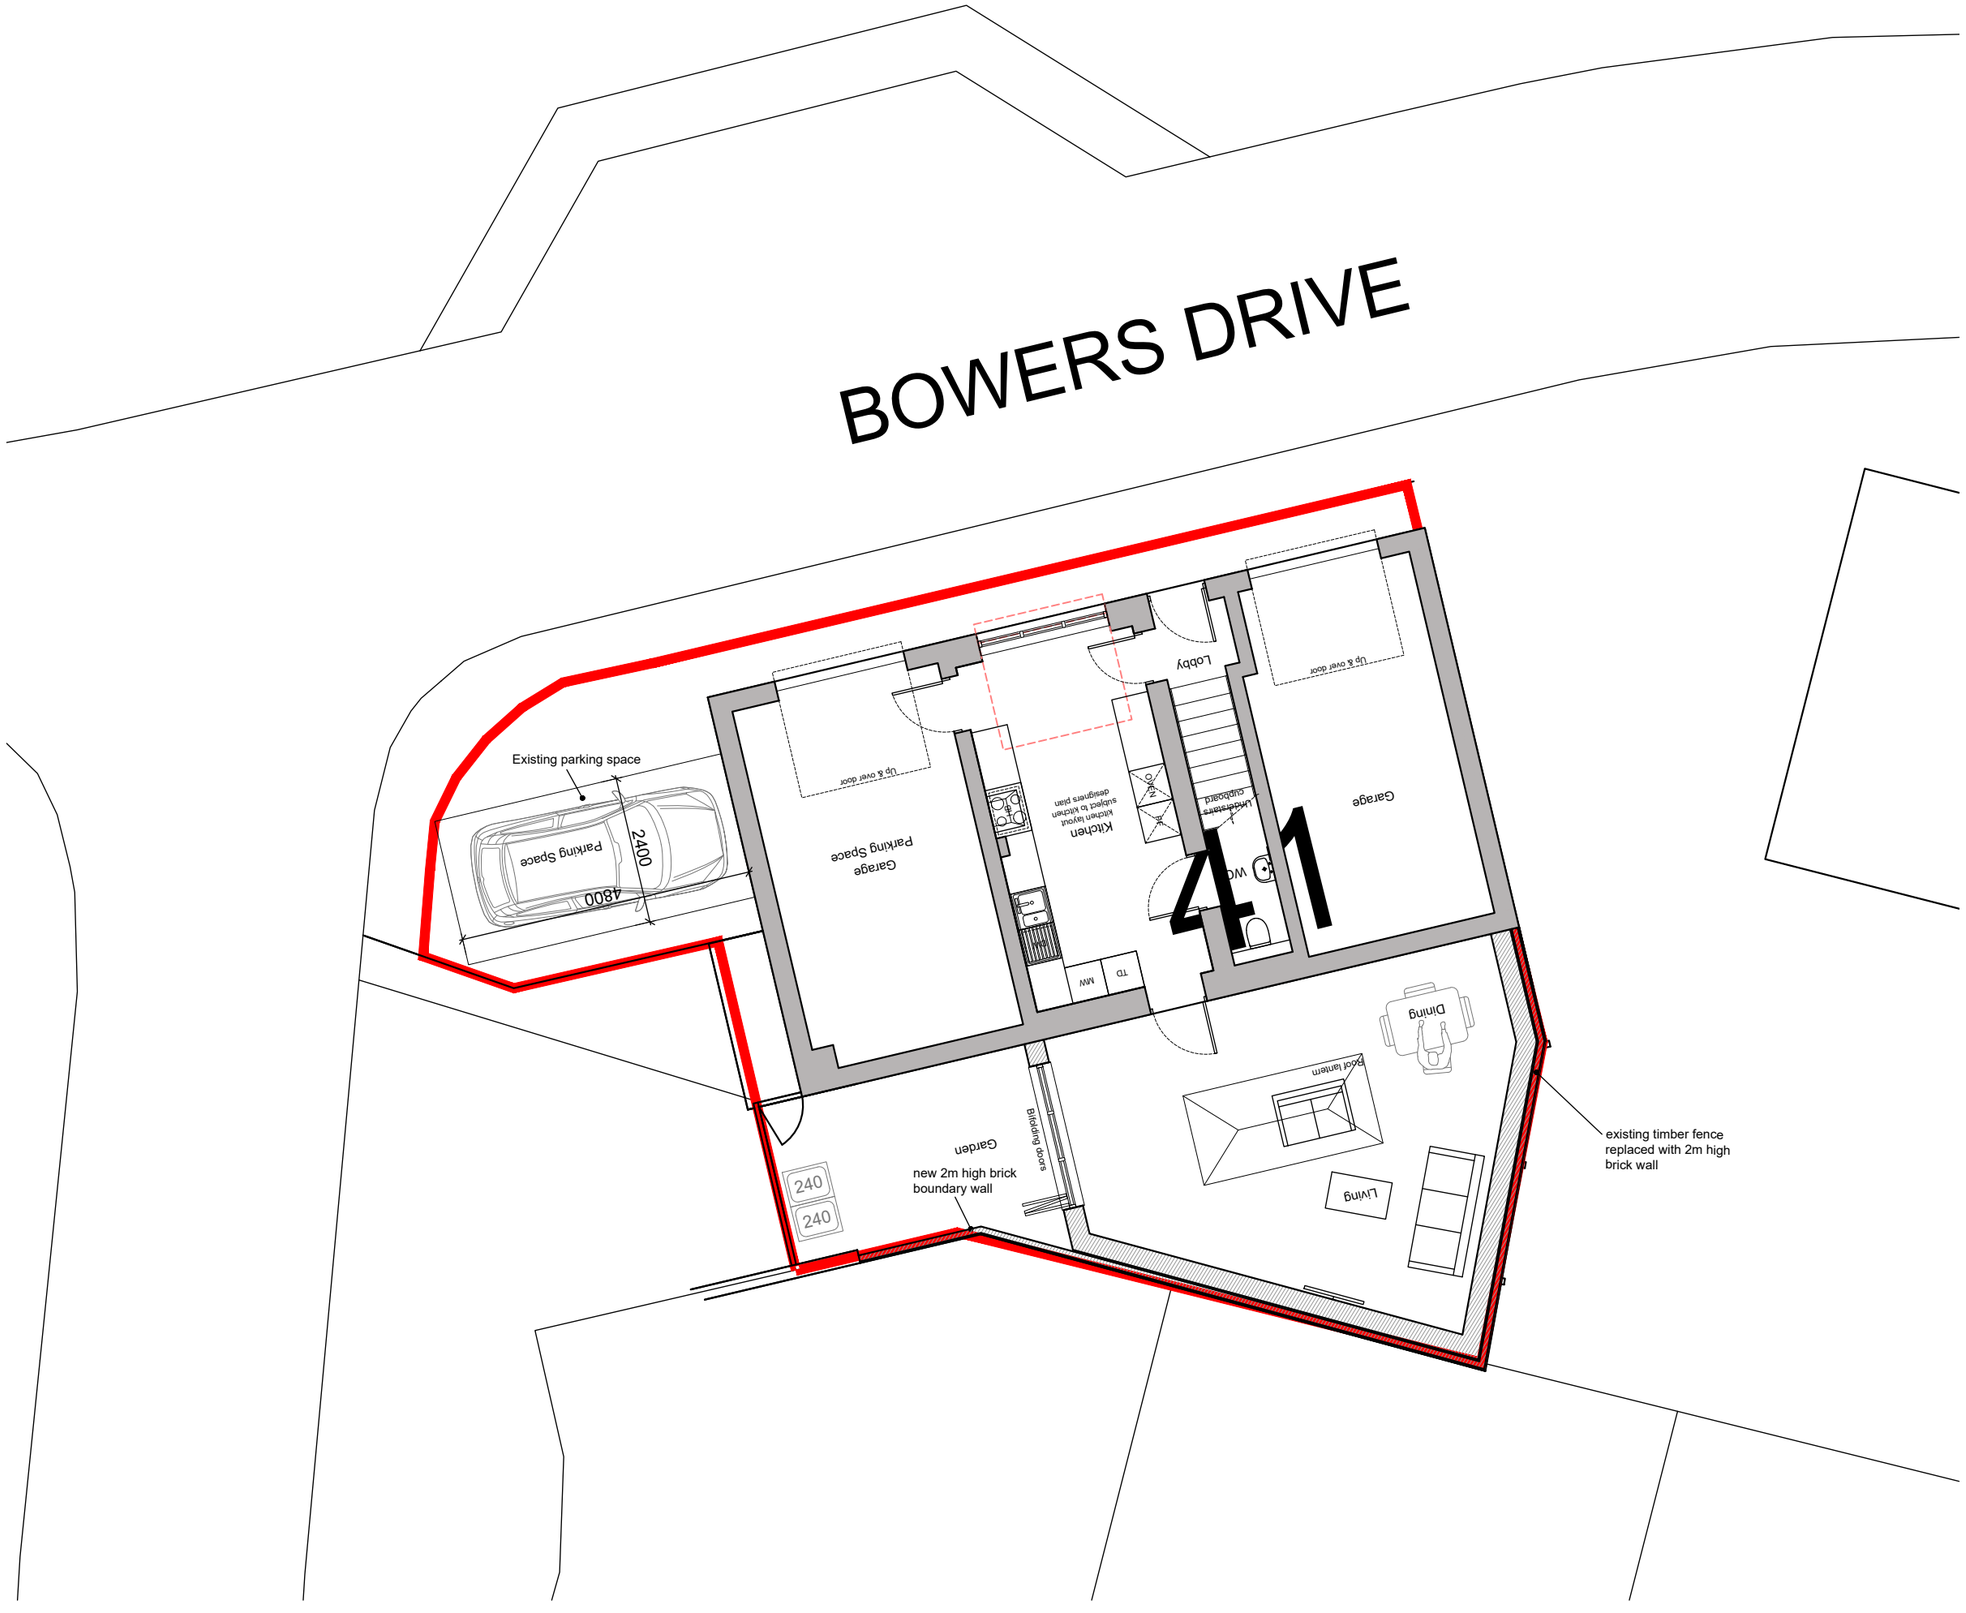


Proposed Site Plan 1:100

0 10m

NOTES:

1. The contents of this drawing are copyright.
2. Scaled drawing for Planning purposes only.
3. Contractors must verify all dimensions and report any discrepancies before putting work in hand or making any shop drawings.
4. Lower ground construction/ retaining structure to be structural engineers design.
5. Electrical layouts to be agreed with client & added to drawing
6. Drawings to be read in conjunction with specification.

walls to be demolished

Existing Walls

New Walls

Rev Date Description By PM

REVISIONS:

PROJECT STAGE: PLANNING

CLIENT:
Lyes Oukia

PROJECT & DRAWING TITLE:
41 Bowers Drive, Southampton SO31 8LZ

Proposed Site Plan

Scale @ A3: 1:100 **Drawn by :** NDP
Date : 16.01.25

DRAWING No: ASP.24.061.P003

REVISION:

ARCHITECTURE - PLANNING - PROJECT MANAGEMENT - CDM

74 Sopers Lane, Christchurch,
Dorset, BH23 1JF
01202 473222

www.aspirearchitects.co.uk
info@aspirearchitects.co.uk

© Aspire Architects Ltd

Aspire Architects