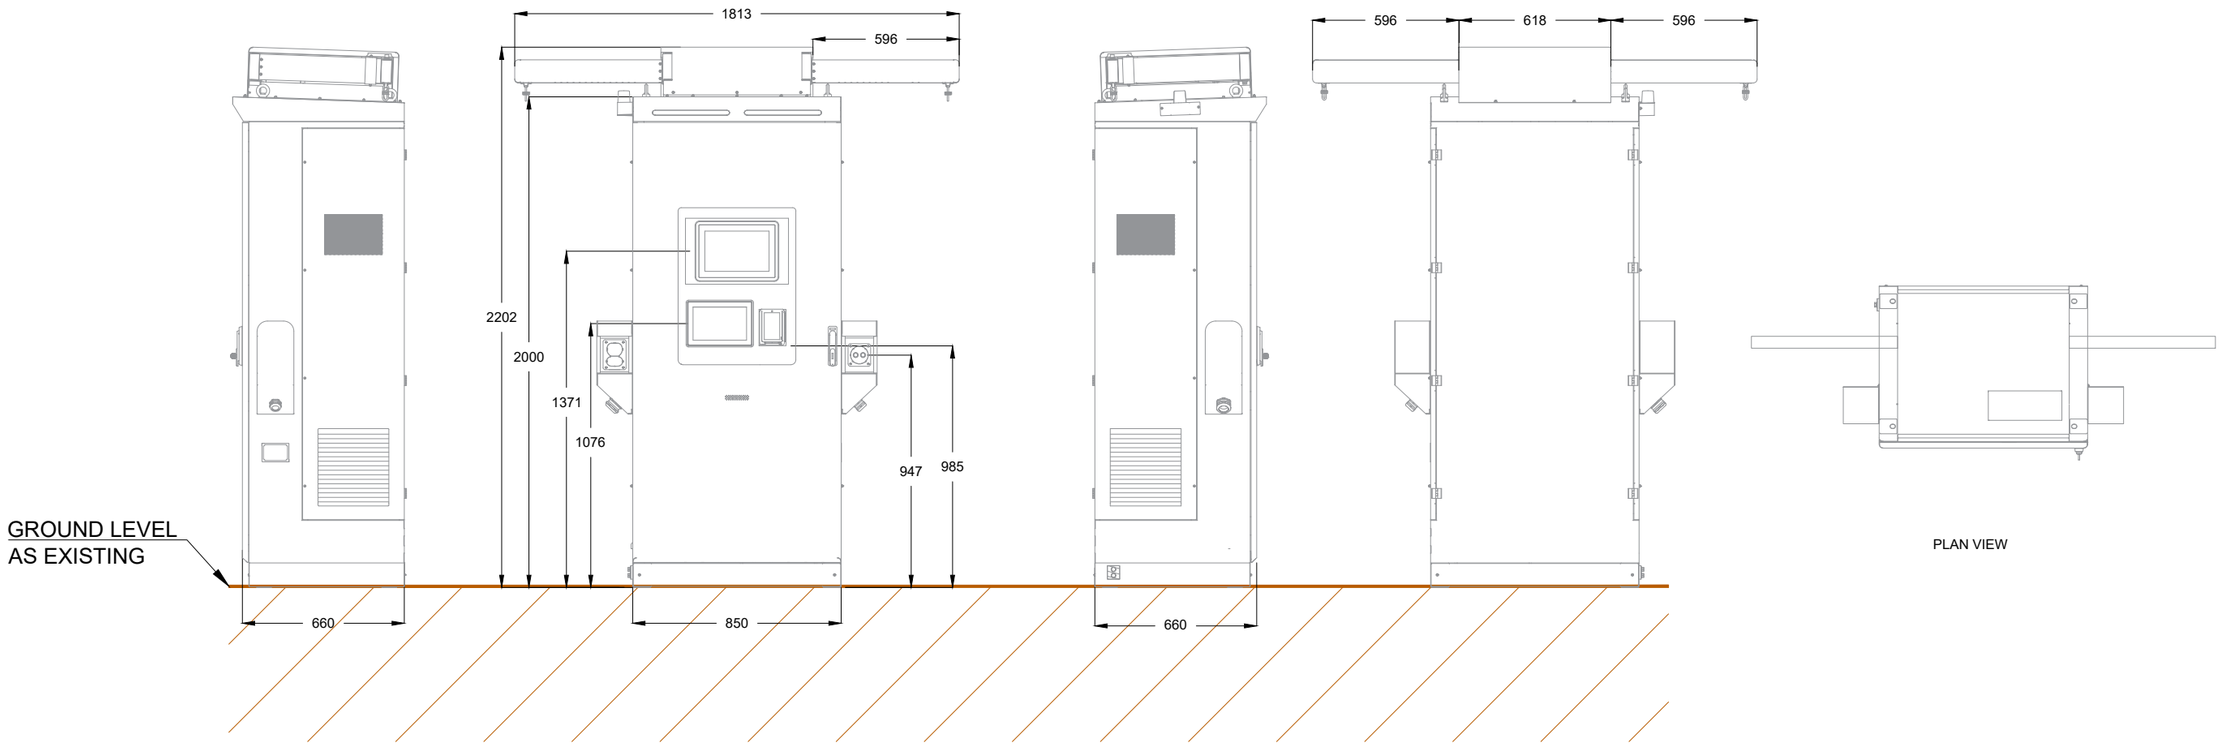

SIDE ELEVATION | FRONT ELEVATION | SIDE ELEVATION | REAR ELEVATION

PLAN VIEW

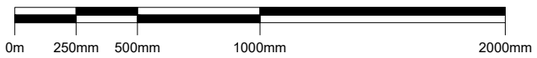

COMMENTS	REV.	DESCRIPTION	REV. BY	APP.	DATE
	A	Issued for comment	BL	RK	17/02/23
	B	Amended as per updated design	JM	RK	18/03/24
	C	Ground level label added, charger updated	DU	SF	19/03/24

SCALE (@A3)	DRAWN BY
1:25	BL

ADDRESS

PROJECT NAME

EQUIPMENT ELEVATIONS

DRAWING TITLE

BYD 160kW CHARGER

DRAWING NO.

001_29

INSTAVOLT

InstaVolt Ltd, 6 Cedarwood, Crockford Lane,
Chineham Park, Hampshire, RG24 8WD
© InstaVolt Ltd. 2020

REV.

C