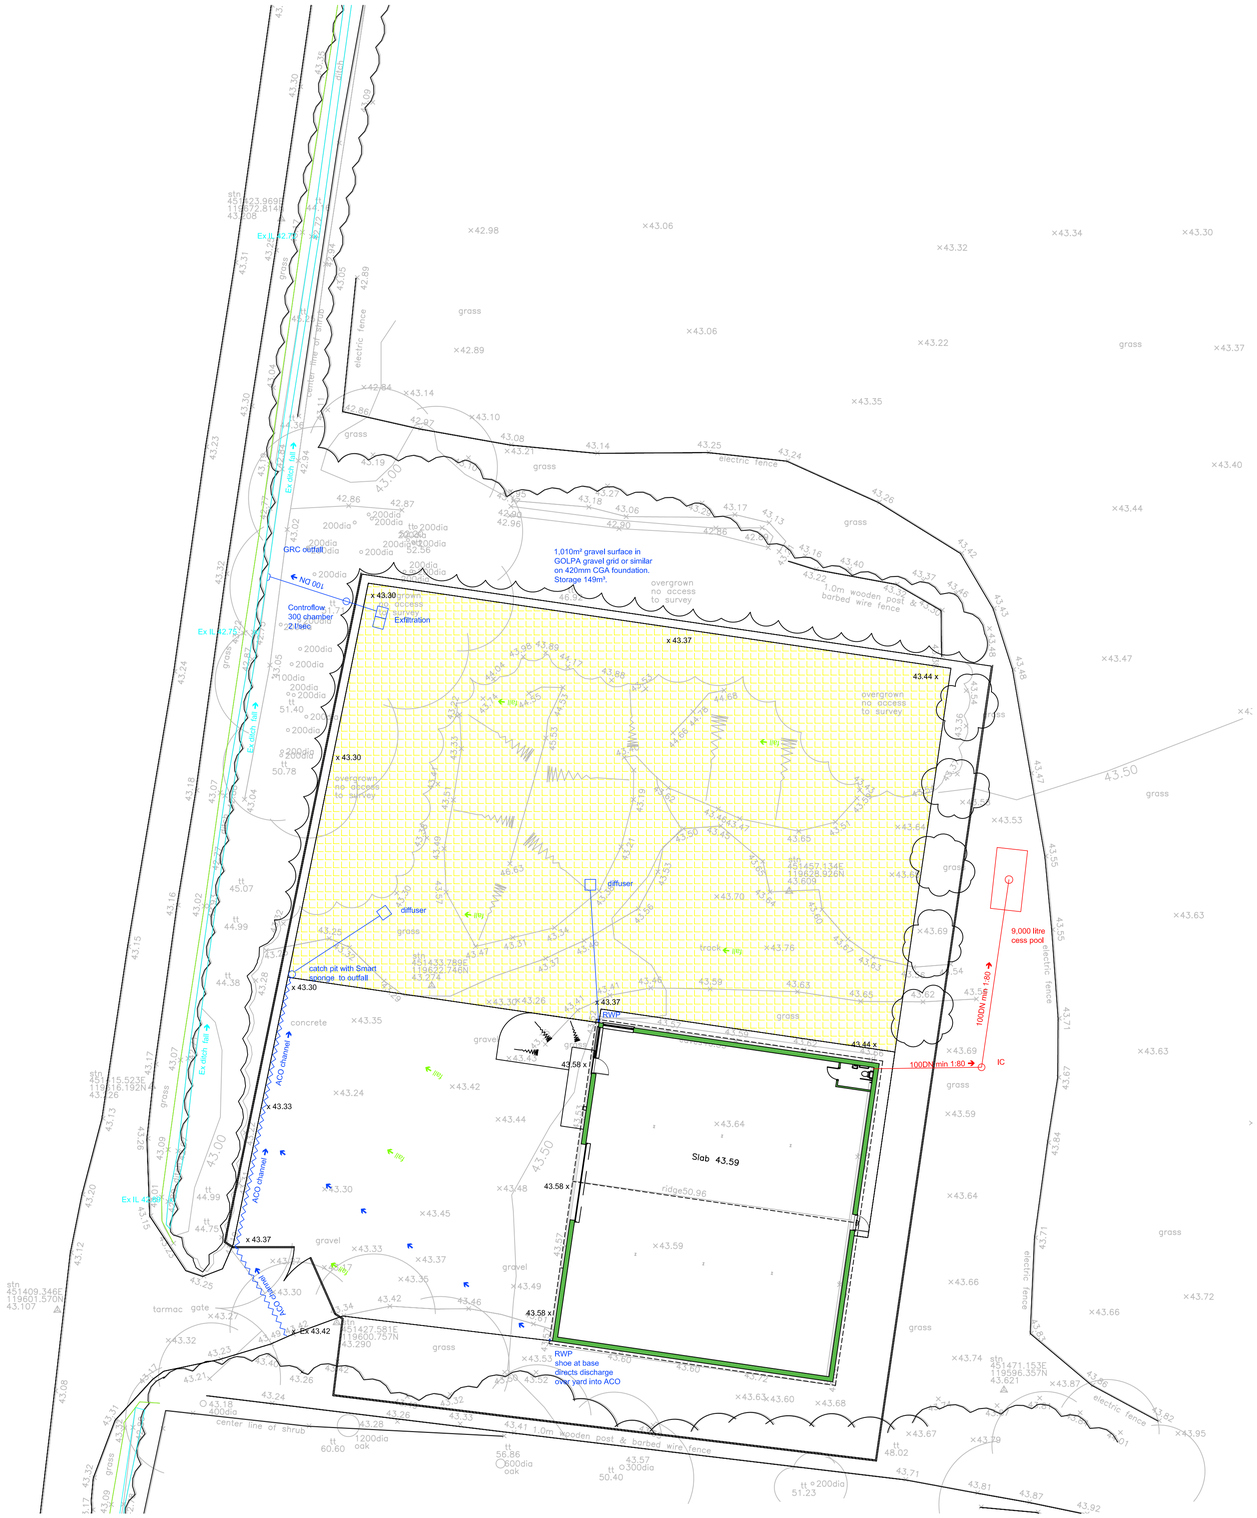

Rev.	Amendment	Date

Original Sheet Size A1 (841 x 594)

0 10 mm 50

Aqua Callidus CONSULTING

54 Common Lane
Titchfield
Hants
PO14 4BU

07717 759149

Project

Stroudwood Lane
Upham
Hants

Subject

Drainage Layout

Scale	Project No.	Drawing No.	Sheet No.	Revision
1:200	24185	ACC-24185-01	na	-