01 BRADGATE MANOR - SOLAR PANELS SIDE ELEVATION
SCALE 1:50 @ A0

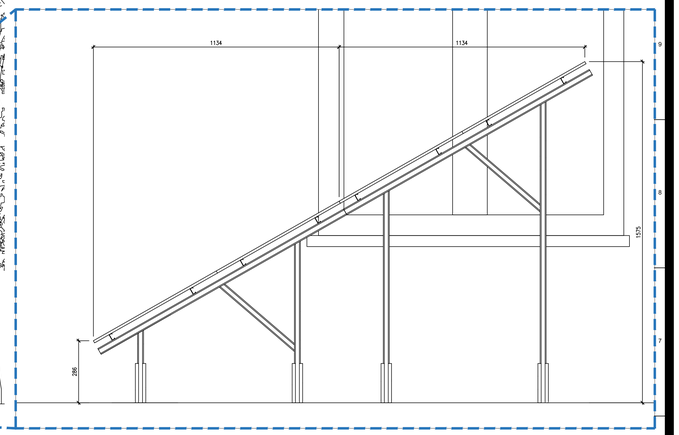

02 SOLAR PANELS ELEVATION DETAIL
SCALE 1:10 @ A0

03 BRADGATE MANOR - SOLAR PANELS FRONT ELEVATION
SCALE 1:50 @ A0

DATE: 23-06-2025

PROJECT

CLIENT

Rev	DESCRIPTION	DATE
—	—	—
—	—	—
—	—	—

TITLE
ELEVATIONS

CODE	SUITABILITY DESCRIPTION
-	-
STATUS CODE	PURPOSE OF ISSUE
-	FOR PLANNING
SHEET NUMBER	REV
0003	----