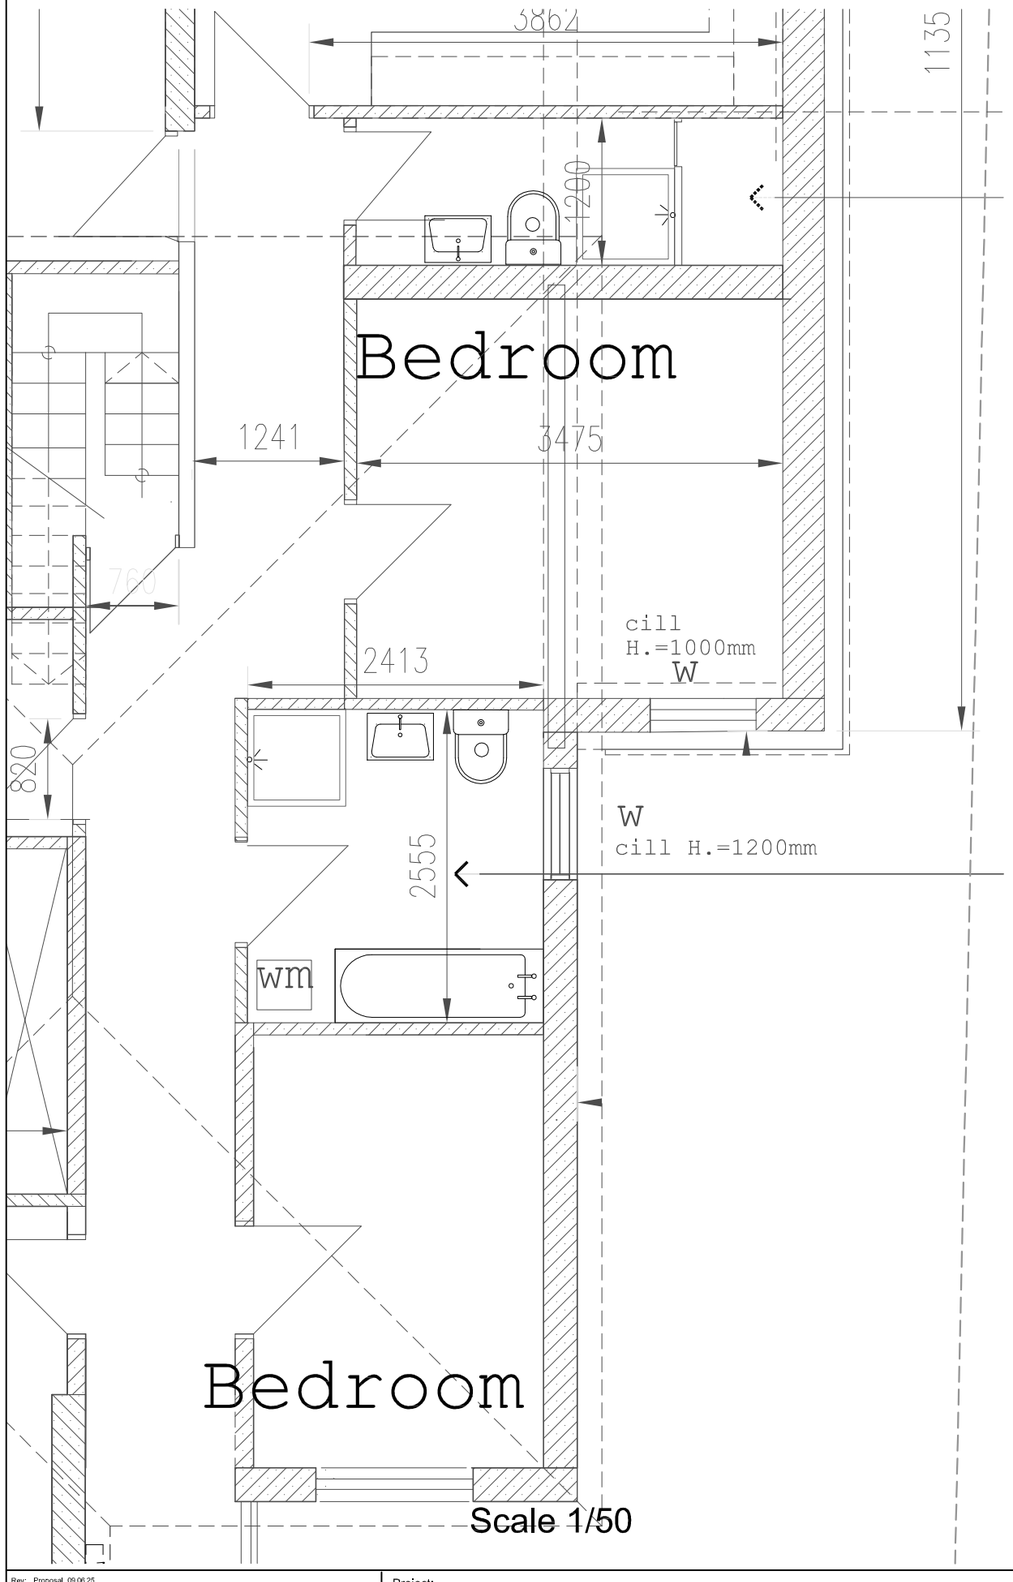

Scale 1/50

Site area 480sqm
Existg. Built area 140sqm.
Curtilage area 480-140=340sqm
Proposed extension 40sqm

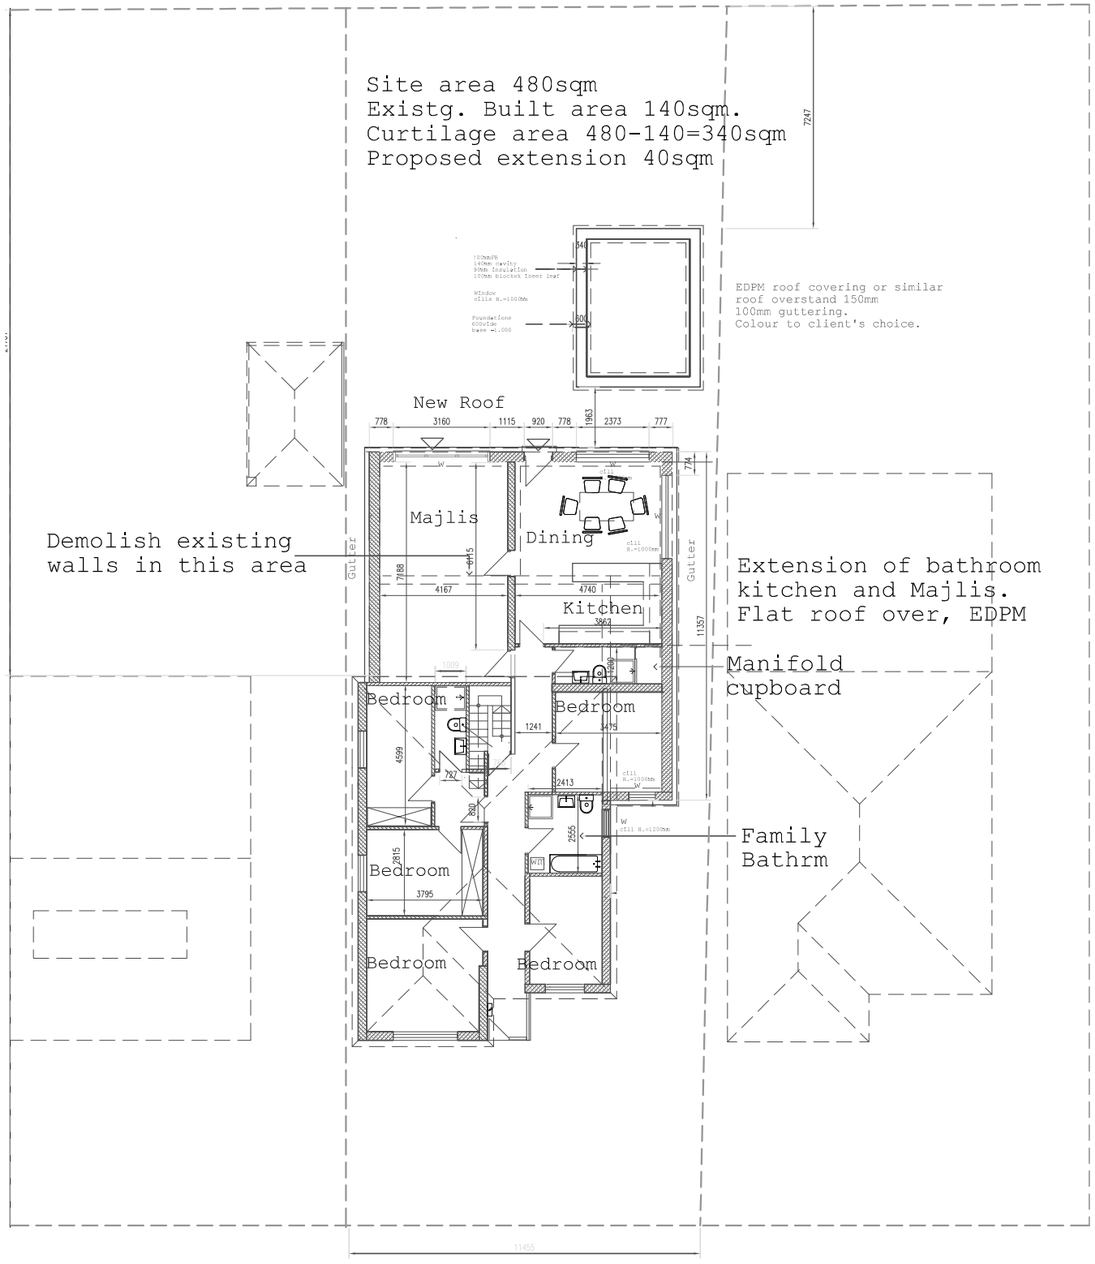

25 Clifton Gardens
Existing Floor Plan

Scale 1/200

Rev: Proposal 09.06.25	Project: Single Storey Side Extension 25 Clifton Gardens,West End, Southampton SO18 3DA	Drawing: Existing Floor plan	Dwg No: 25-53 Rev: 000 Scale: 1/50 1/200	A3 Paper Size Drawn By: MO Date:	Issued for: Mr A. Nazari 25 Clifton Gardens SO18 3DA Southampton