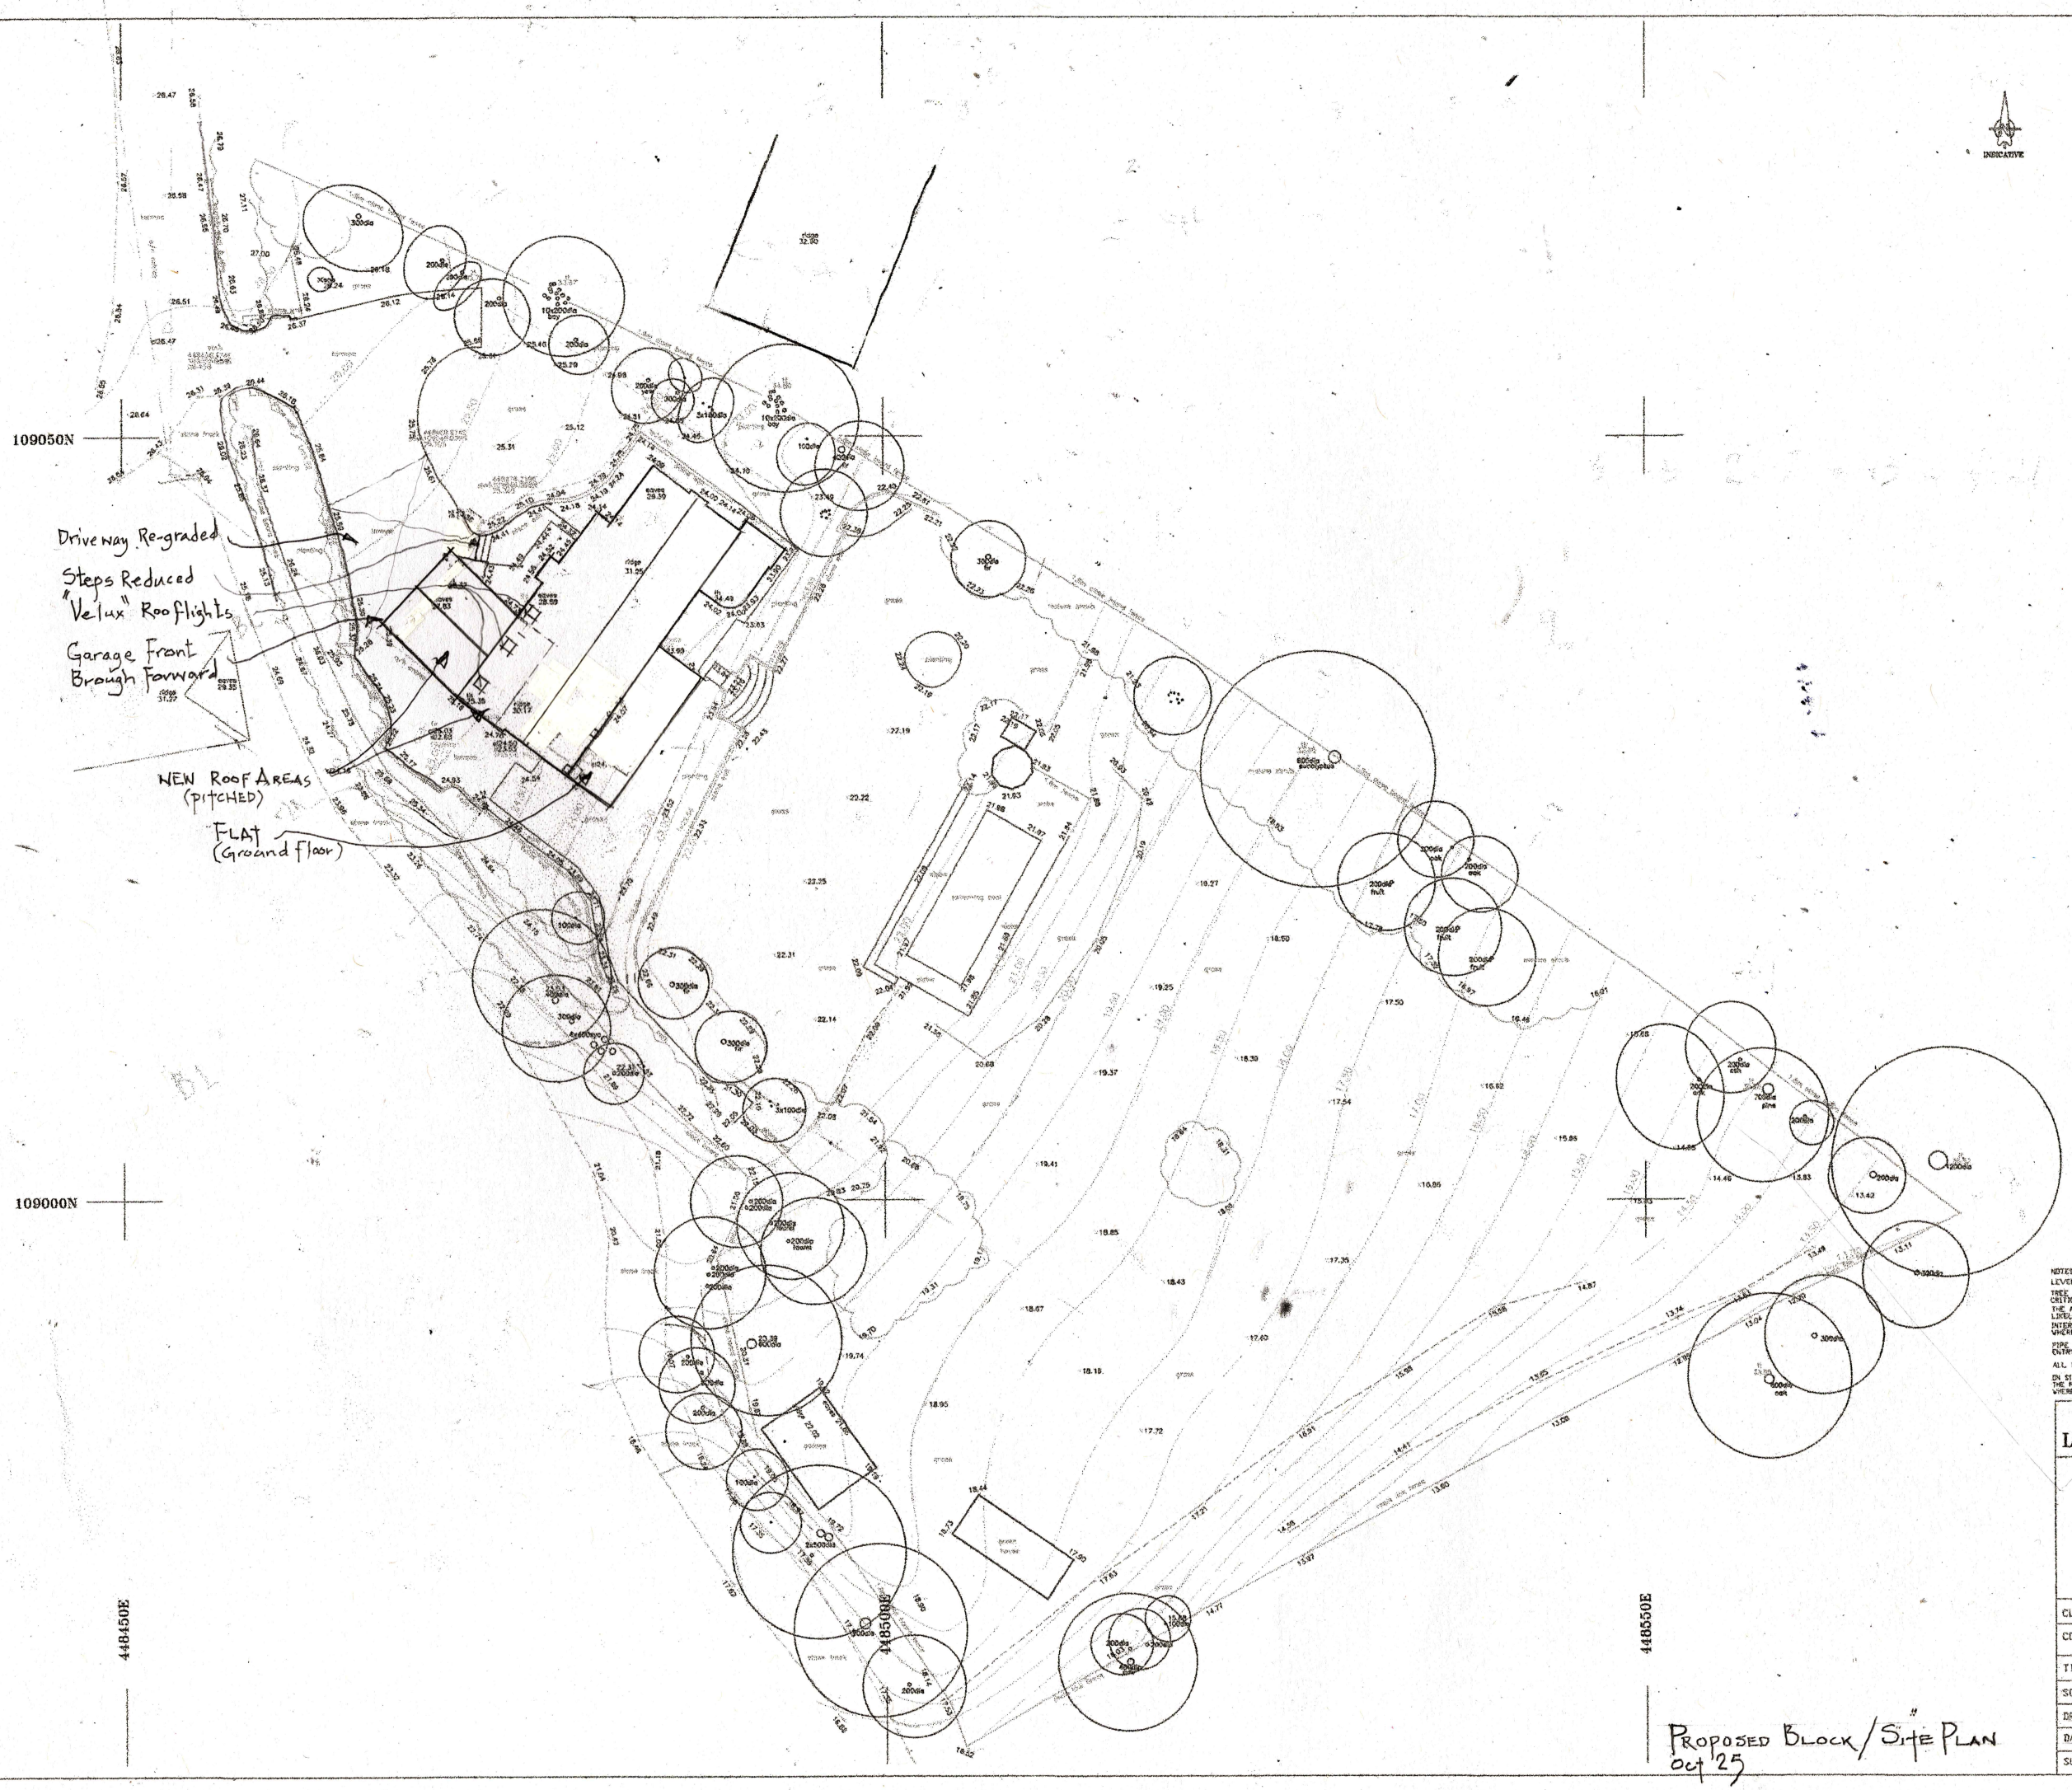
KEY:
brt British Telecom
cb Control Box
cl Cover Level
ctv Cable Television
dk Drop Kerb
el Electric
ep Electricity Pole
FH Fire Hydrant
gu Gully
gsv Gas Stop Valve
ht Height
ic Inspection Cover
il Invert Level
lp Lamp Post
mkr Marker
o/h Overhead
pb Post Box
pxg Pram Crossing
np Name Plate
rs Road Sign
sv Stop Valve
tb Telephone Box
tl Traffic Light
tt Top of Tree
th Threshold
tw Top of Wall
ull Unable to Lift
vp Vent pipe
wm Water Meter
wsv Water Stop Valve
INDICATIVE
109050N
109000N
448450E
448500E
448550E
Driveway Re-graded
Steps Reduced
"Velux" Rooflights
Garage Front Brough Forward
NEW ROOF AREAS (PITCHED)
FLAT (Ground floor)
no trips
0 2 4 6 8 10
NOTES:
LEVELS RELATE TO O.S. DATUM
TREE SPECIES SHOULD BE VERIFIED WHERE OF CRITICAL IMPORTANCE
THE ARCHITECT SHOULD SATISFY HIMSELF THAT ALL TREES LIKELY TO AFFECT HIS DESIGN HAVE BEEN SHOWN
INTER CONNECTION OF MANHOLES SHOULD BE VERIFIED WHERE OF CRITICAL IMPORTANCE USING CCTV
PIPE SIZES & INVERTS DETERMINED WITHOUT ENTRY INTO MANHOLE
ALL DIMENSIONS & LEVELS SHOWN IN METRES
ON SITE DIMENSION ACCURACY IS TAKEN RELATIVE TO THE PRINTED SCALE AND SHOULD BE CHECKED ON SITE WHERE OF CRITICAL IMPORTANCE
P STUBBINGTON
LAND SURVEYS LTD
THE MEAD
BURLEY BROOK ROAD
BURLEY
SOUTHAMPTON
HAMPSHIRE
SO32 2AR
TEL : 023 8060 1874
MOBILE :- 07973 348165
EMAIL :- PAUL@PSLANDSURVEYS.COM
CLIENT :- REILLY DEVELOPMENTS
CONTRACT :- CHERRY COURT SALTERNS LANE BURSLEDON LANE
TITLE :- TOPOGRAPHIC SURVEY
SCALE :- 1:200 @A1
DRAWING NO. 10203/01/1
DATE :- DECEMBER 2022
SURVEYOR :- PS
PROPOSED BLOCK/SITE PLAN
Oct '25