



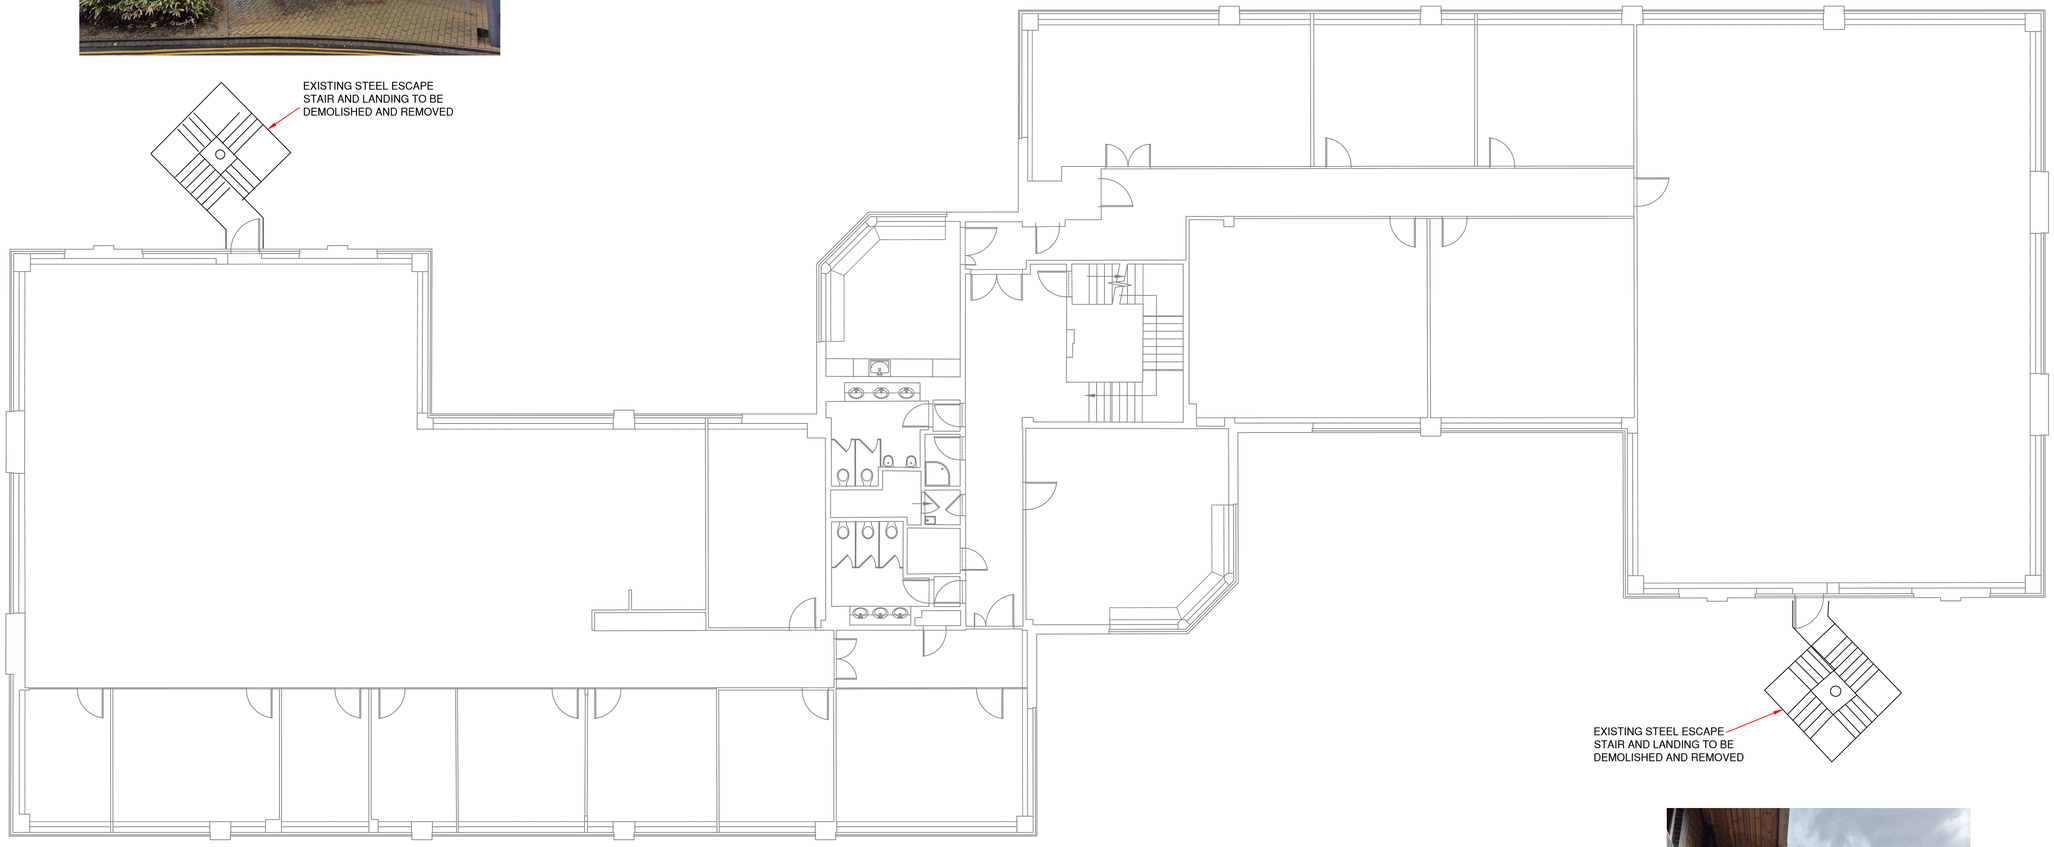

PLAN AT FIRST FLOOR
SHOWING EXISTING ESCAPE STAIR
SCALE 1:100

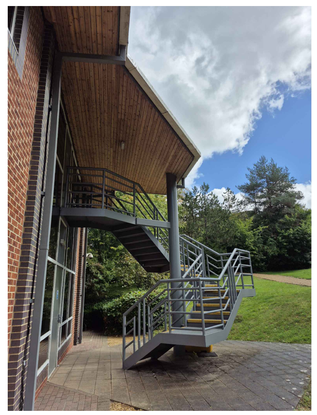

Notes:

GENERAL

G1. DO NOT SCALE THIS DRAWING, USE ONLY WRITTEN DIMENSIONS. ANY DISCREPANCIES TO BE REPORTED TO THE ENGINEERS. IF IN DOUBT ASK.

G2. SETTING OUT TO ARCHITECT'S DRAWINGS.

G3. THIS DRAWING IS TO BE READ IN CONJUNCTION WITH ALL OTHER RELEVANT ARCHITECTS, ENGINEERS, AND SPECIALISTS DRAWINGS, AND WITH THE SPECIFICATIONS.

G4. WORKS TO COMPLY WITH ALL RELEVANT BRITISH STANDARDS, CODES OF PRACTICES, EURO CODES AND THE BUILDING REGULATIONS.

G5. THE CONTRACTOR SHALL BE RESPONSIBLE FOR MAINTAINING THE STRUCTURAL INTEGRITY OF THE WORKS AT ALL TIMES BY THE PROVISION OF ADEQUATE TEMPORARY WORKS.

G6. ALL DIMENSIONS IN MILLIMETERS (mm), ALL LEVELS IN METRES (m).

PRELIMINARY

STATUS	REV	DESCRIPTION	DRAWN	CHK'BY	DATE
P	1	PRELIMINARY ISSUE	MPE	KS	09/02/26

STATUS / REVISION
P = Preliminary, T = Tender, A = Approval, C = Construction, AB = As Built

CLIENT
FRESH WATER SERVICES

ARCHITECT
-

PROJECT TITLE
SECURE HOUSE
CHANDLERS FORD

DRAWING TITLE
FIRST FLOOR PLAN
SHOWING EXISTING ESCAPE STAIRS

KBS Structural Engineering Limited
E-mail: info@kbsstructural.com
Website: www.kbsstructural.com

SCALE @ A1	DRAWN BY	CHECKED BY	DATE
1:100	MPE	KBS	FEB 2026

DRAWING REFERENCE

PROJECT NUMBER	TYPE	DRAWING NUMBER	STATUS	REV.
706	GA	001	P	1

COPYRIGHT © KBS 2022