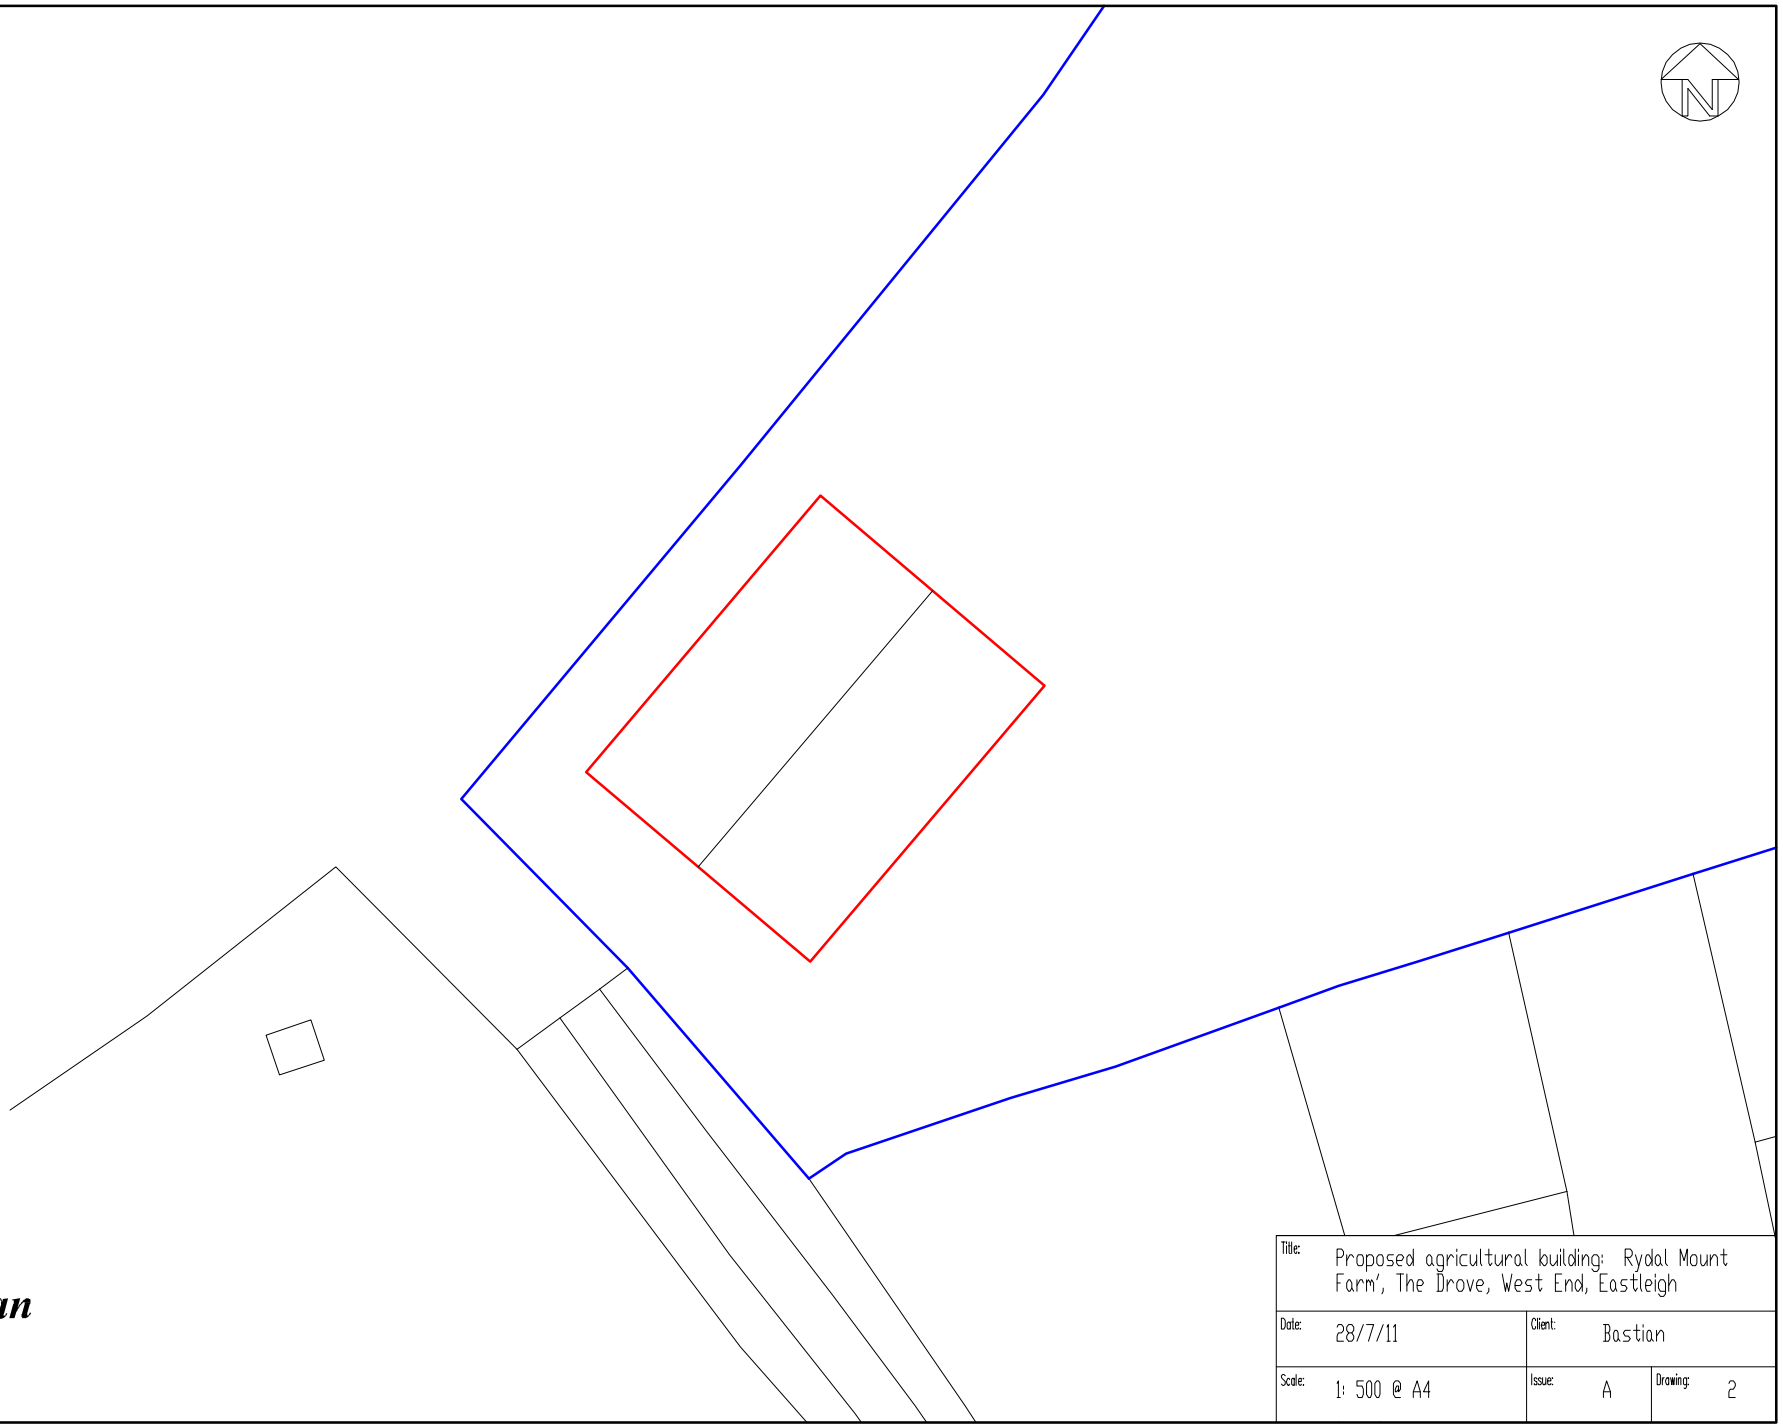

Site Plan

Title:	Proposed agricultural building: Rydal Mount Farm', The Drove, West End, Eastleigh		
Date:	28/7/11	Client:	Bastian
Scale:	1: 500 @ A4	Issue: A	Drawing: 2