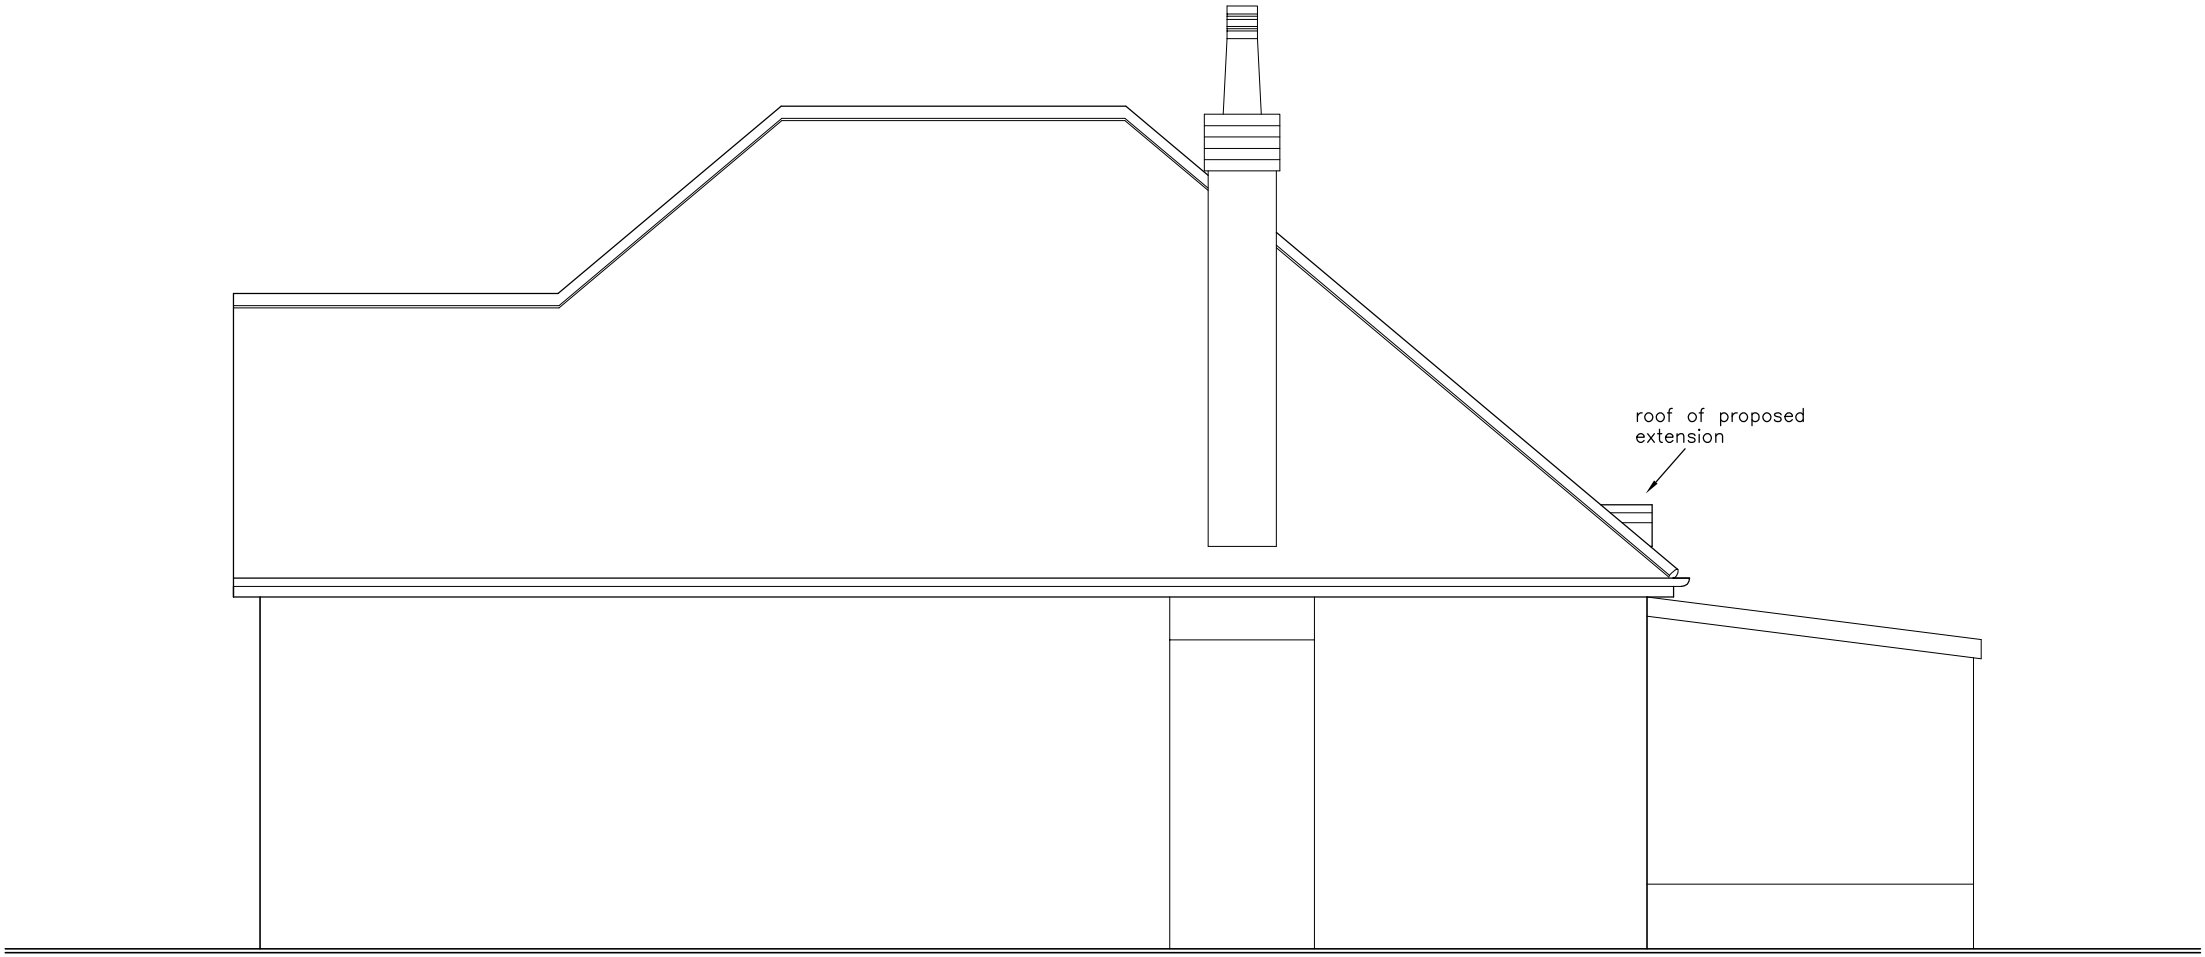


PROPOSED SOUTH ELEVATION
Scale 1:50

0 500mm 1M 2M

1:50 @ A4