



SECTION AA SCALE 1:250

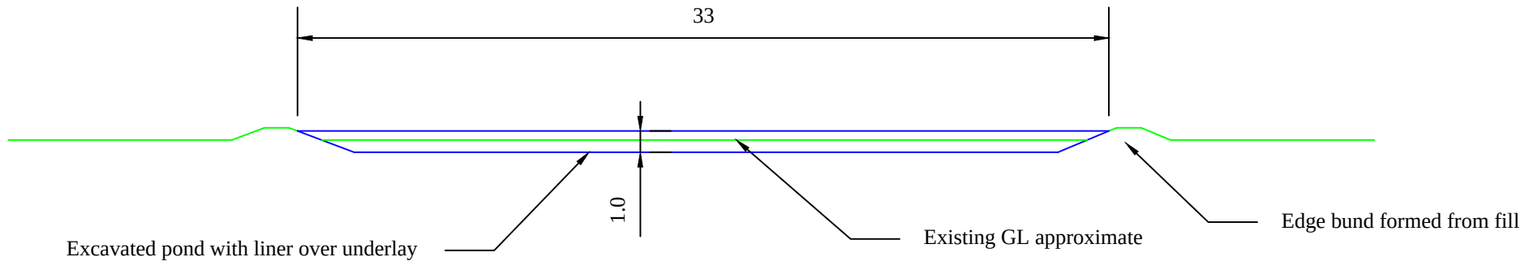

SECTION BB SCALE 1:250

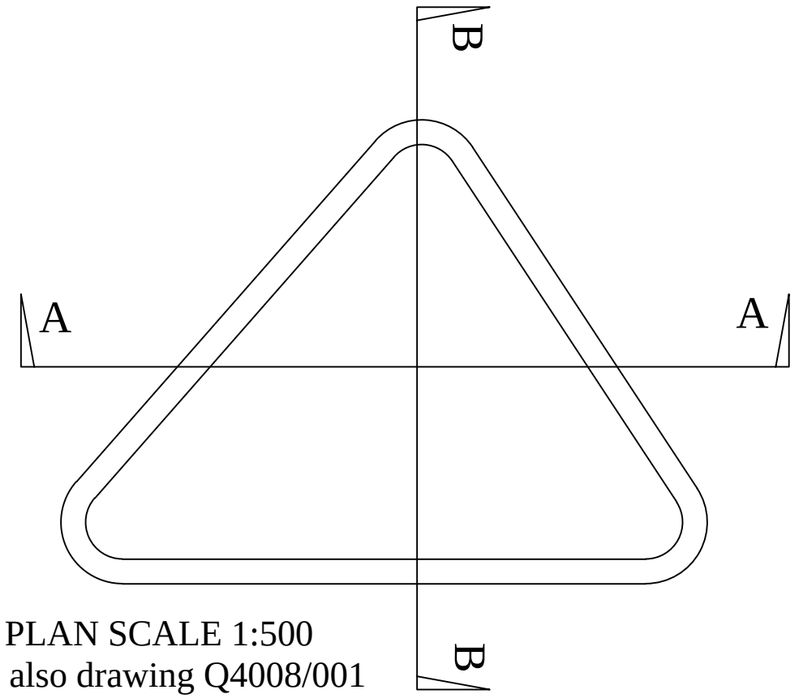

PLAN SCALE 1:500
see also drawing Q4008/001

GRAHAM WYETH	***LYMINGTON TECHNICAL SERVICES LTD***		
PROPOSED POND - SECTIONS			
SCALE AS SHOWN	DRG No 10330/1	DRAWN *P.Tosswell*	DATE *Nov 2013*