
Latitude Portal

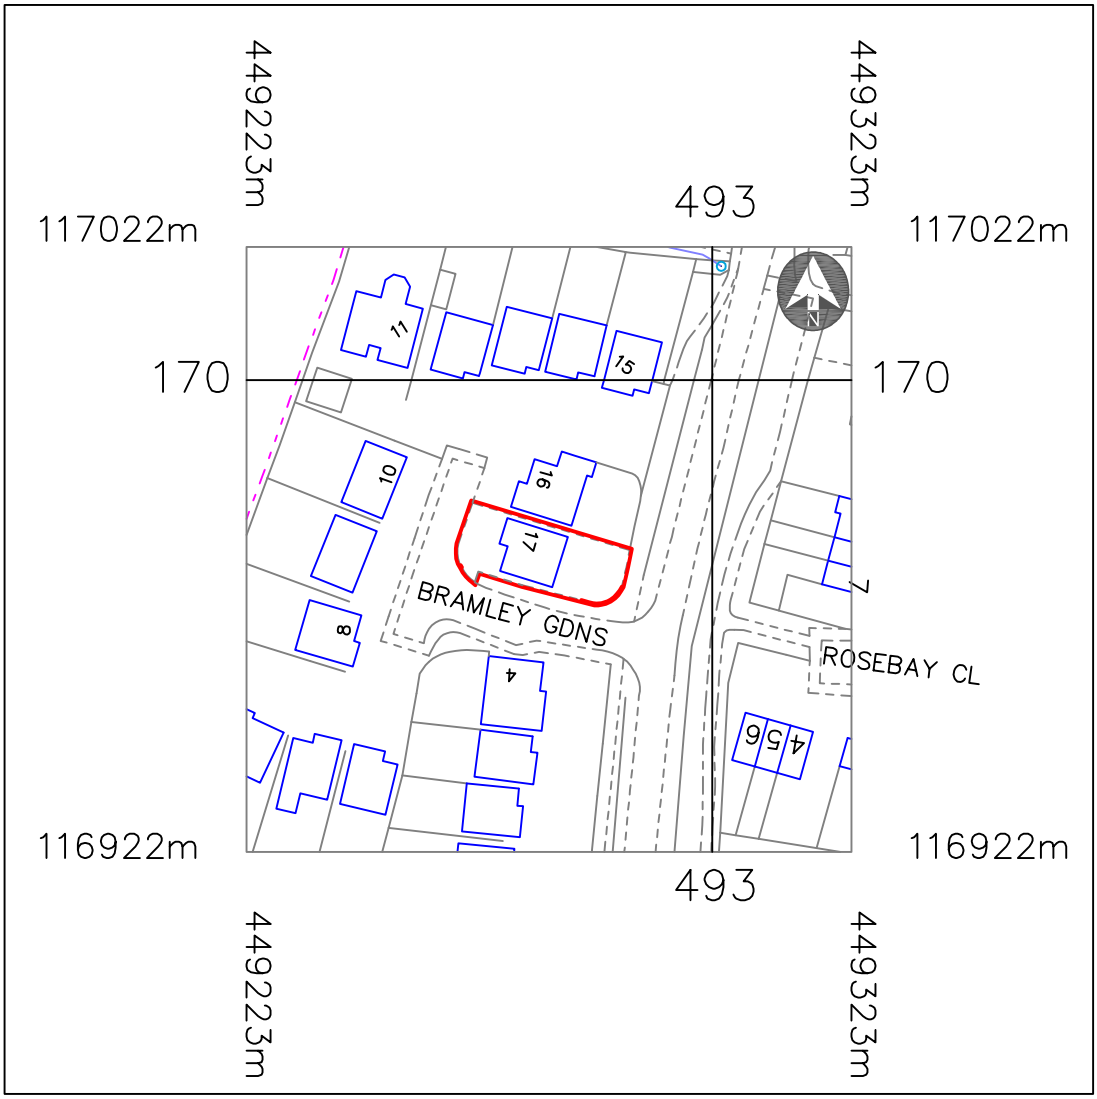

0 5 10 20 30 40 50 60 70 80 90 100 125

Scale Metres 1:1250

© Crown Copyright 2013
Reproduction in whole or in part is prohibited
without the prior permission of Ordnance Survey.
Licence Number: OI658117

LOCATION PLAN 1:1250

unsted design

Unsted Design Ltd,
16 Hazel Close, Chandlers Ford,
Eastleigh, SO53 5RF.
Company Registration Number 8013235

Client: MR M STACEY
Property Address: 17 BRAMLEY GARDENS
HORTON HEATH
EASTLEIGH
HANTS
SO50 7QB

Drawing Contents: LOCATION PLAN
Purpose: PLANNING APPLICATION
Scale: 1:1250
Date: 19th December 2013 *Drawn by:* TU

Revision:

Drawing Number	Client	Type	Job No	Sheet size
005	STACEY	LP	54013	A4