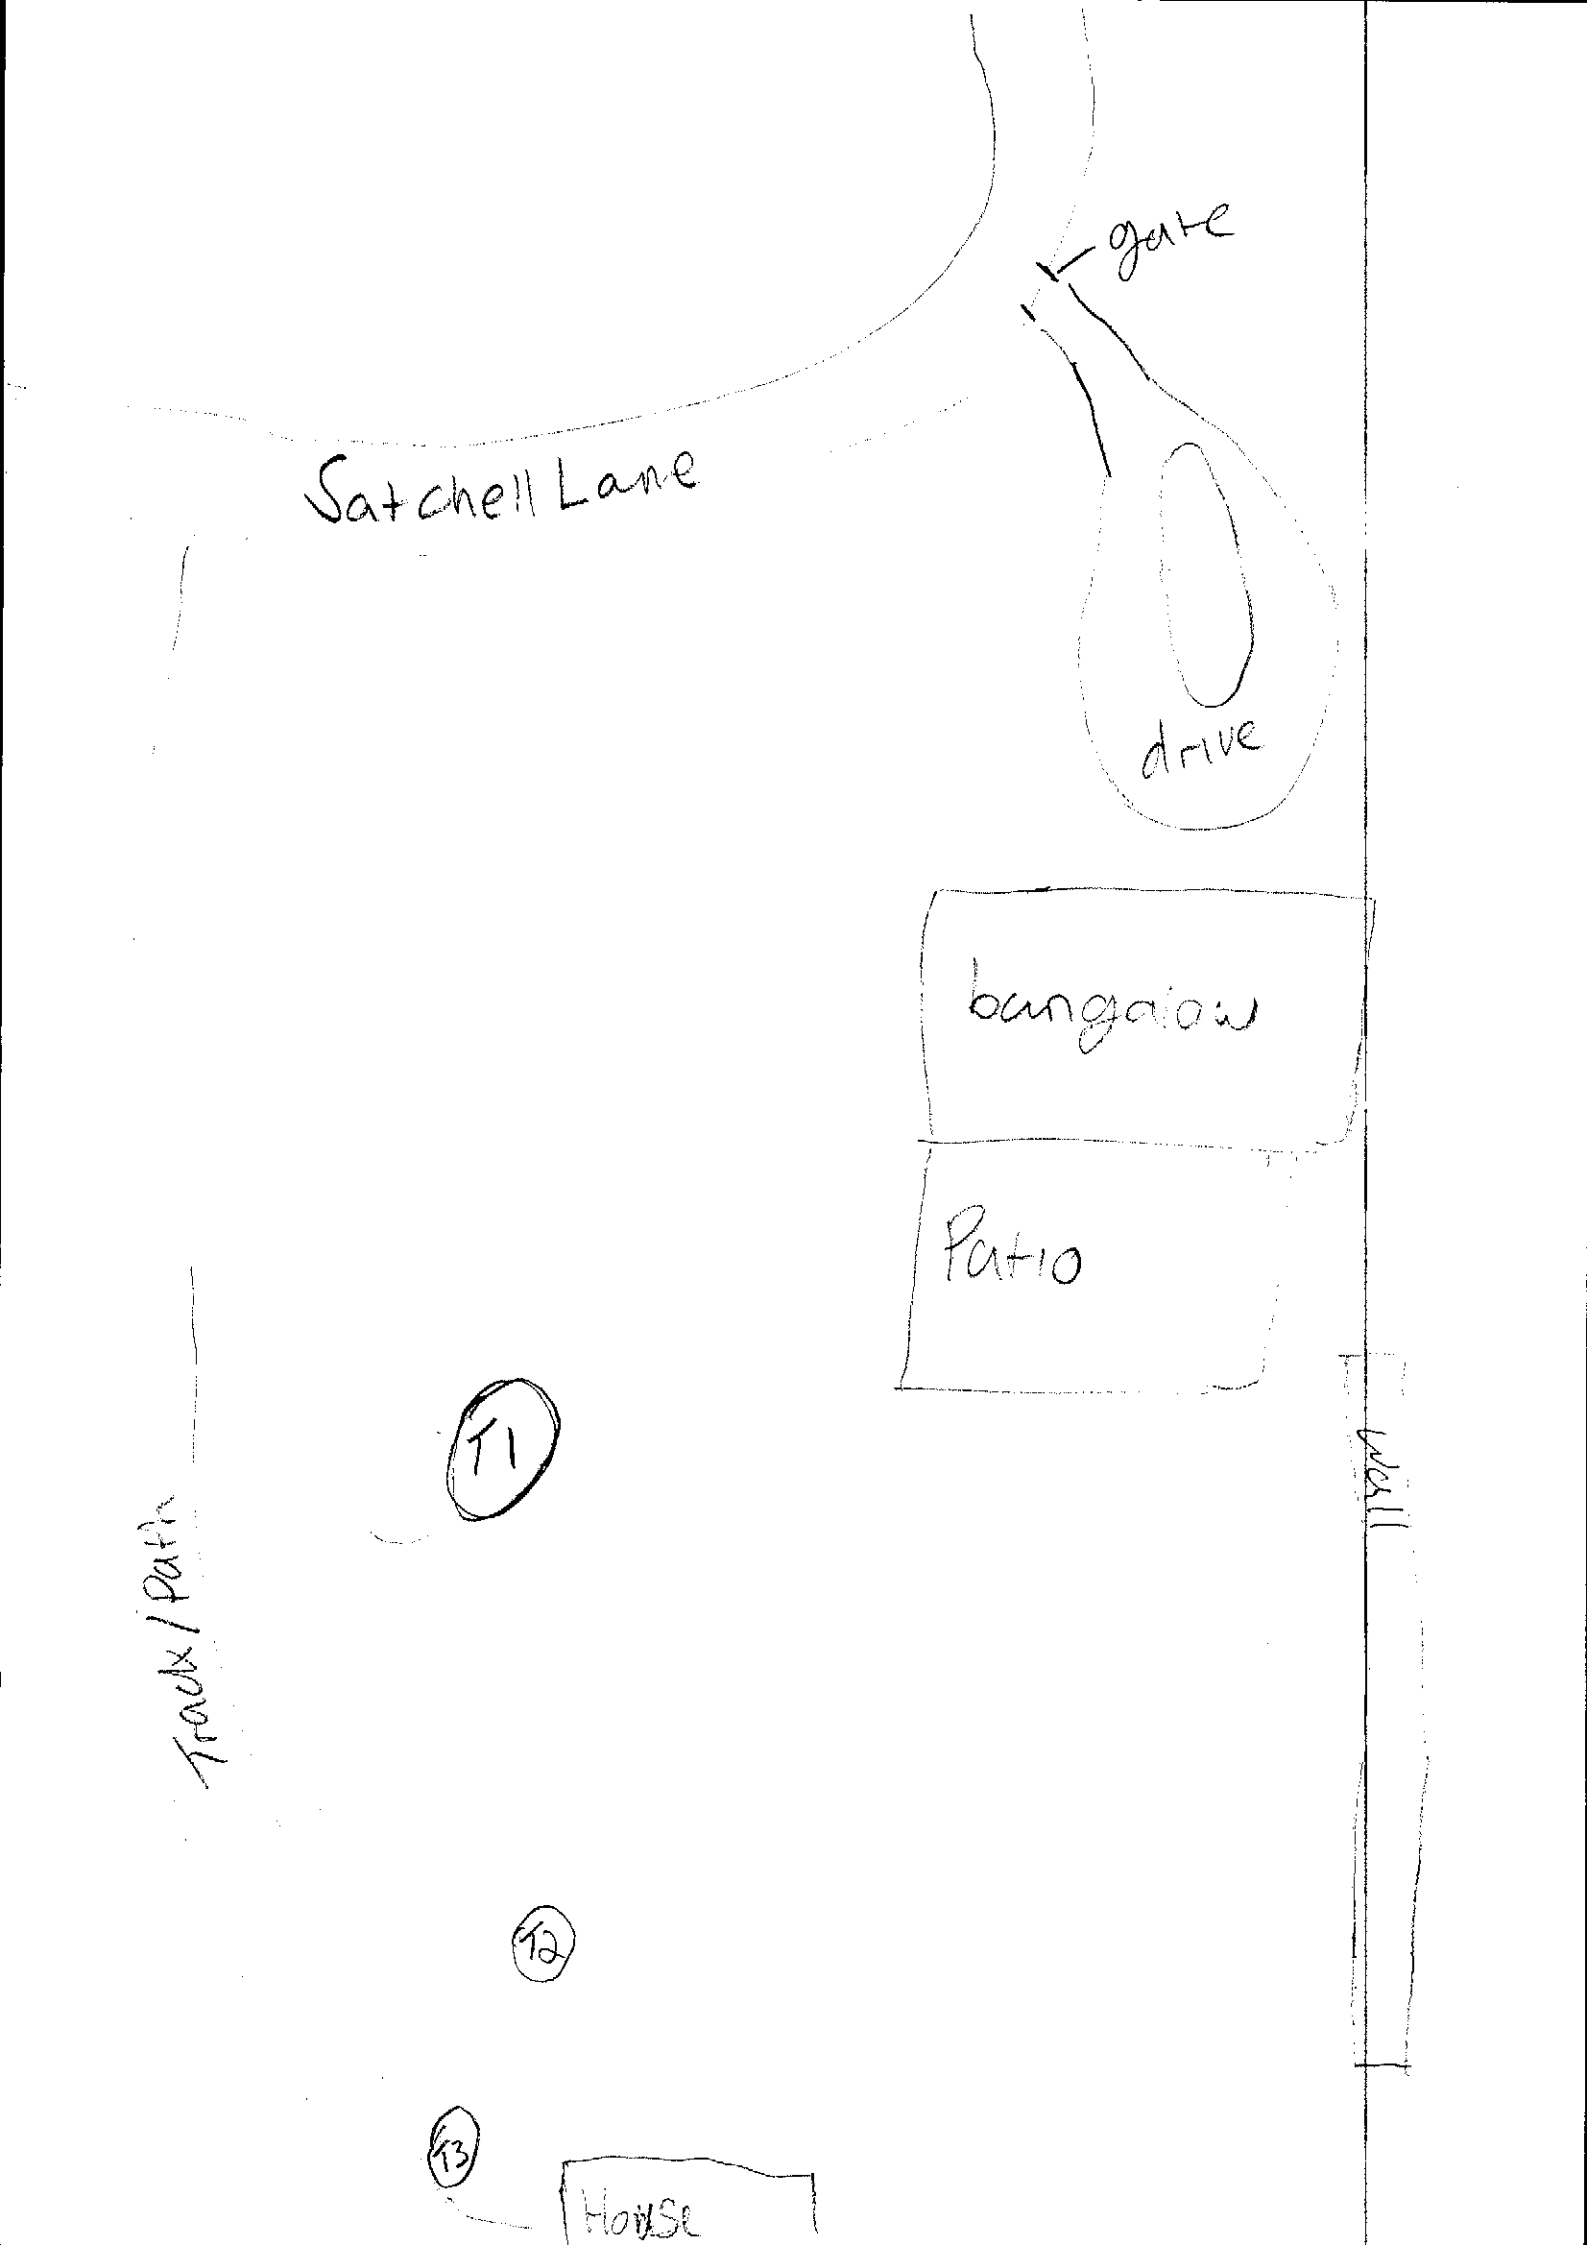
gate
Satchell Lane
drive
bungalow
Patio
T1
Track / Path
wall
T2
T3
House