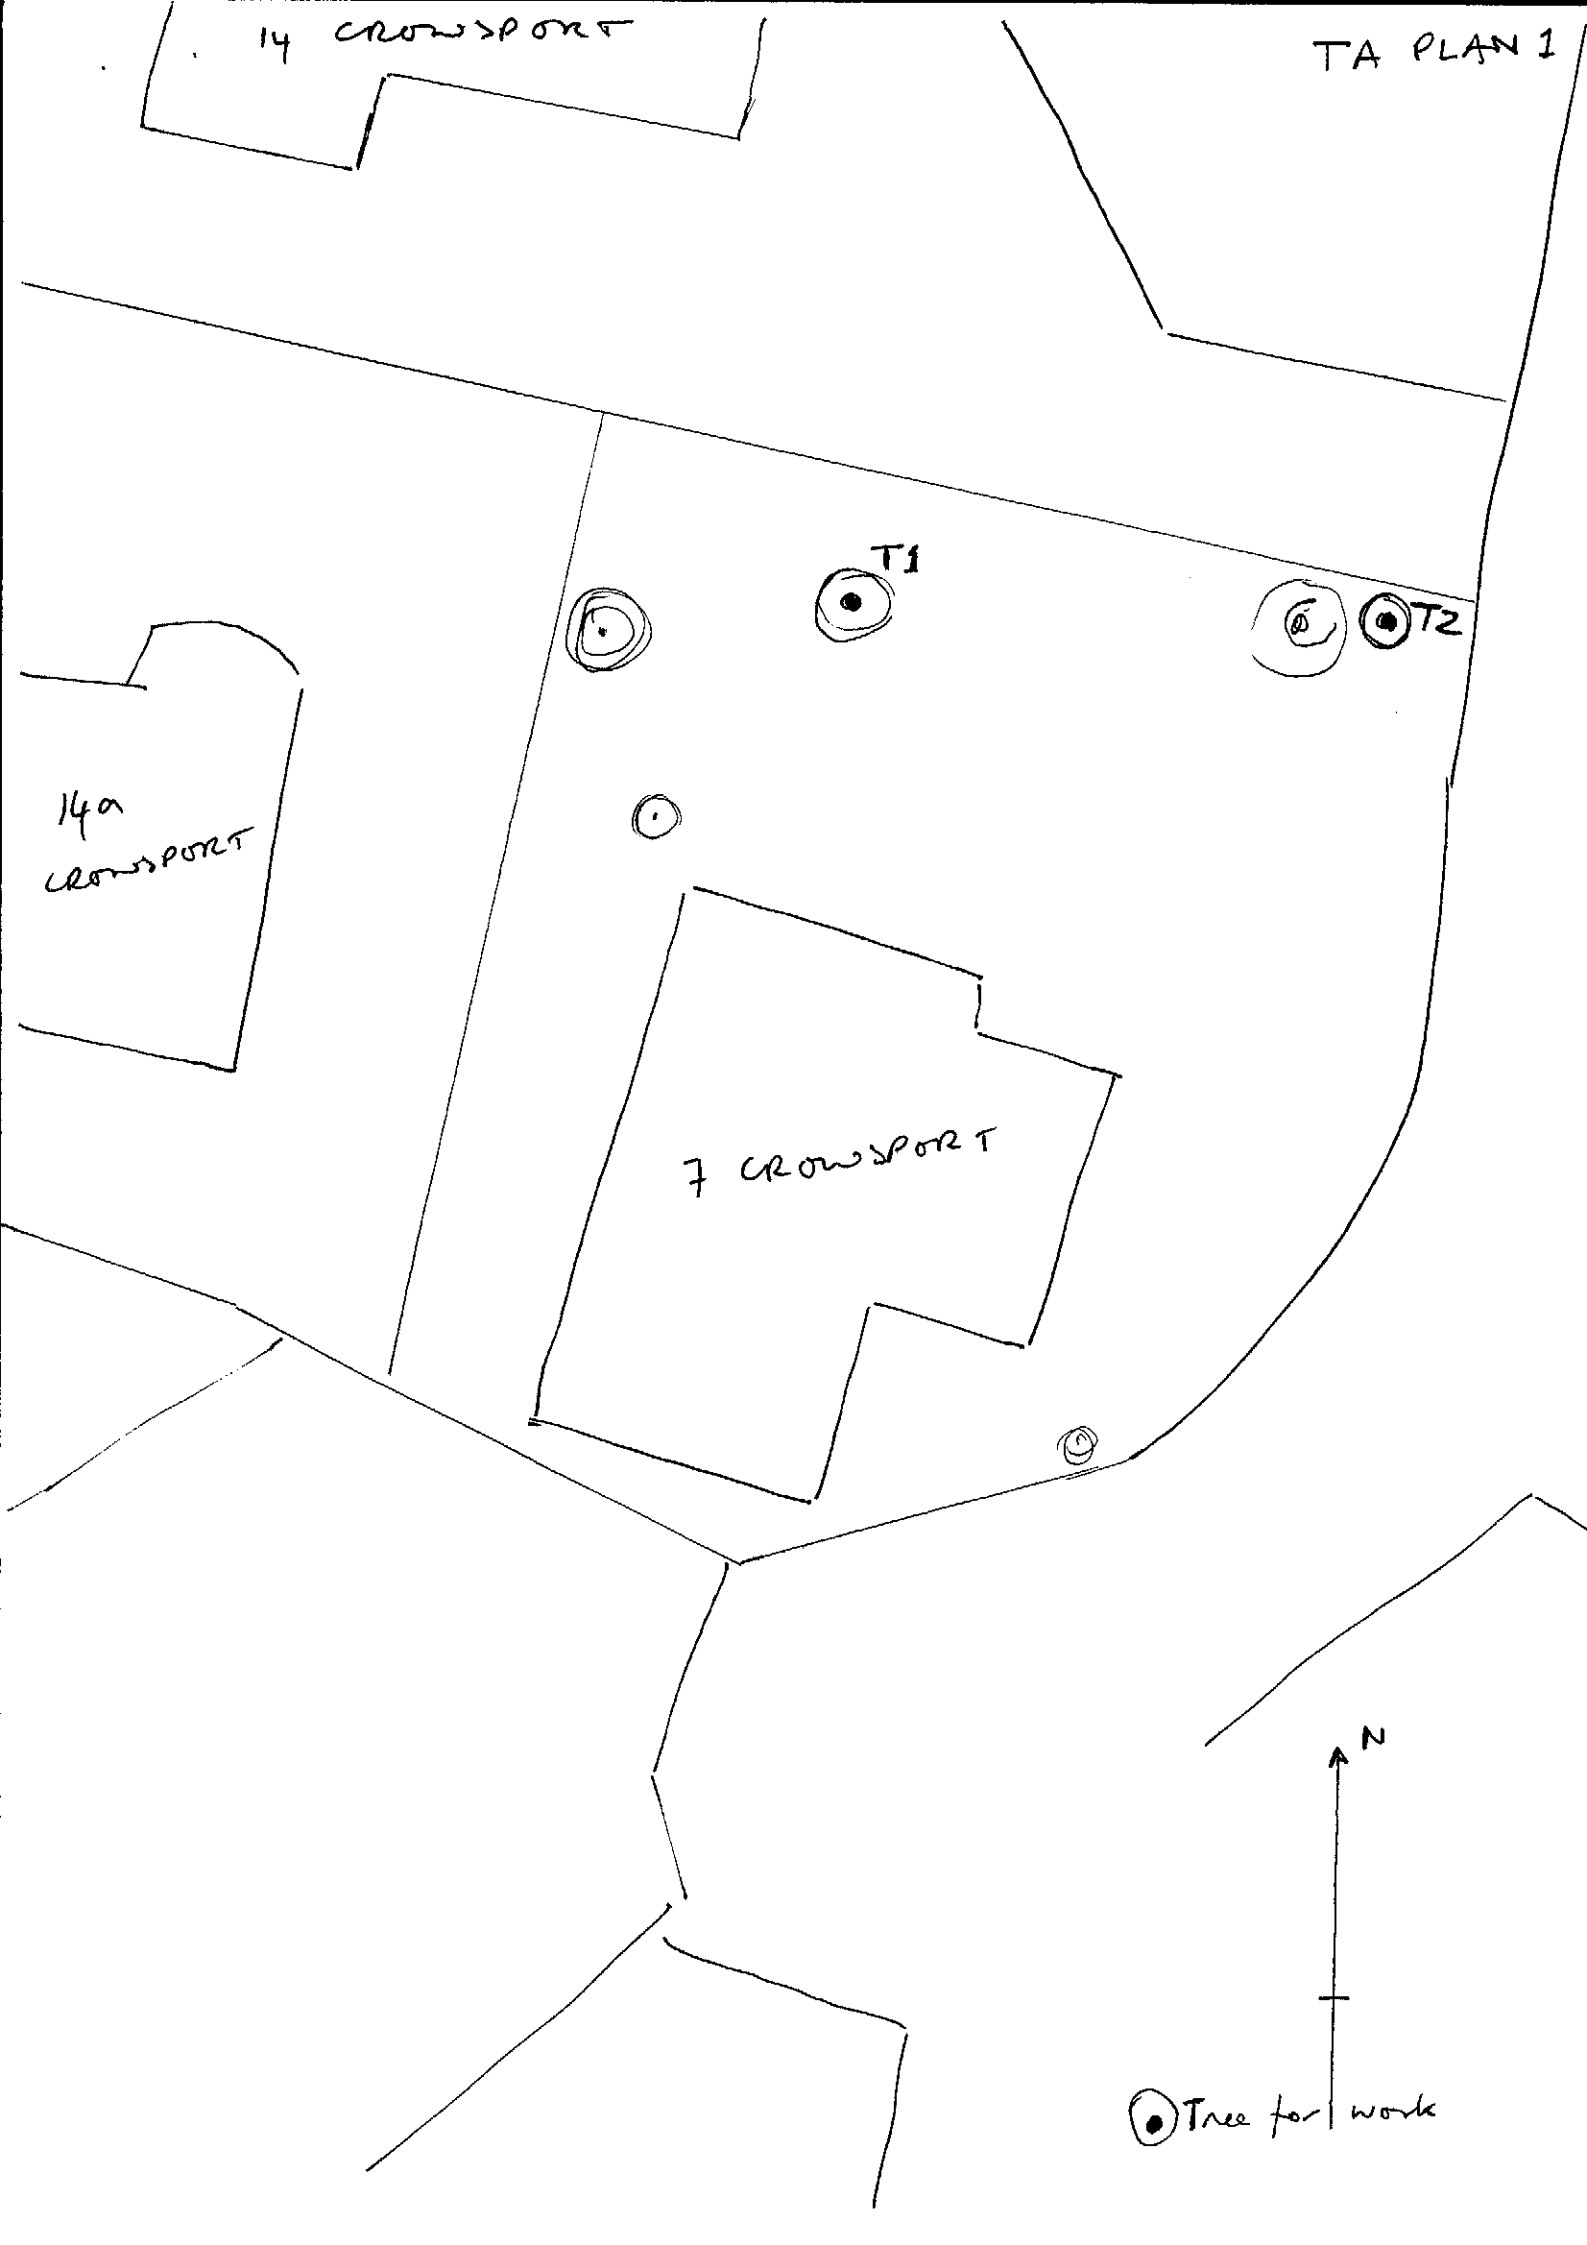
14 CROWSPORT
TA PLAN 1
T1
T2
14a CROWSPORT
7 CROWSPORT
N
Tree for work