


NOTE : THIS DRAWING IS NOT A SPECIFCATION OF WORK AND IS ONLY FOR THE PURPOSE OF GAINING TOWN PLANNING AND BUILDING REGULATION APPROVALS.
ALL DETAILS AND DIMENSIONS MUST BE CHECKED ON SITE BEFORE COMMENCEMENT OF WORK BY CONTRACTOR

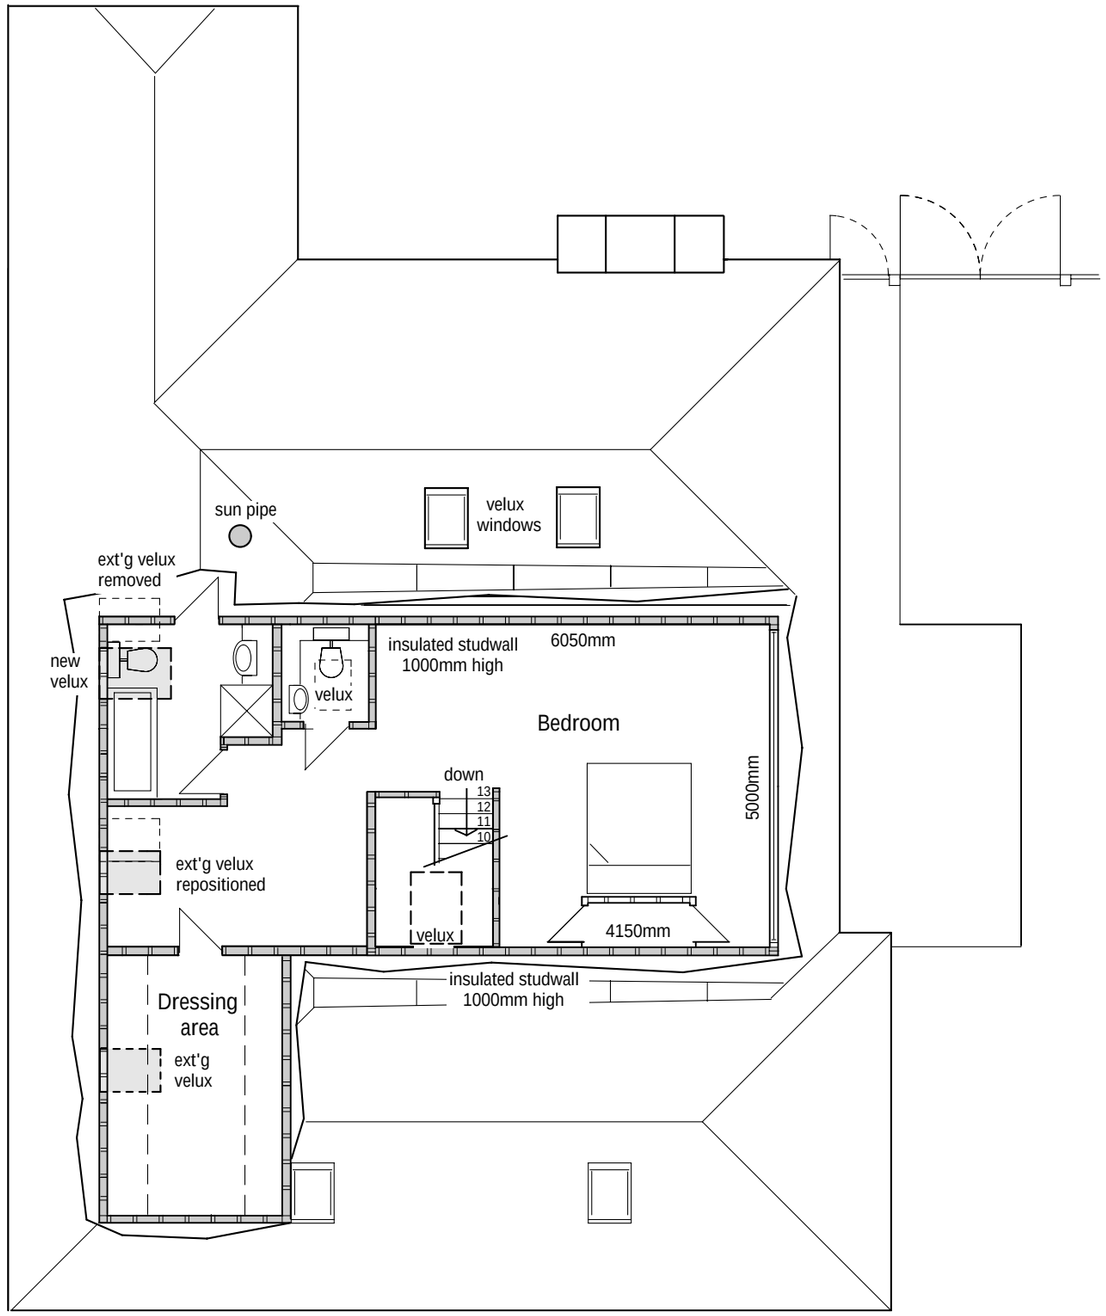

Proposed First floor Plan

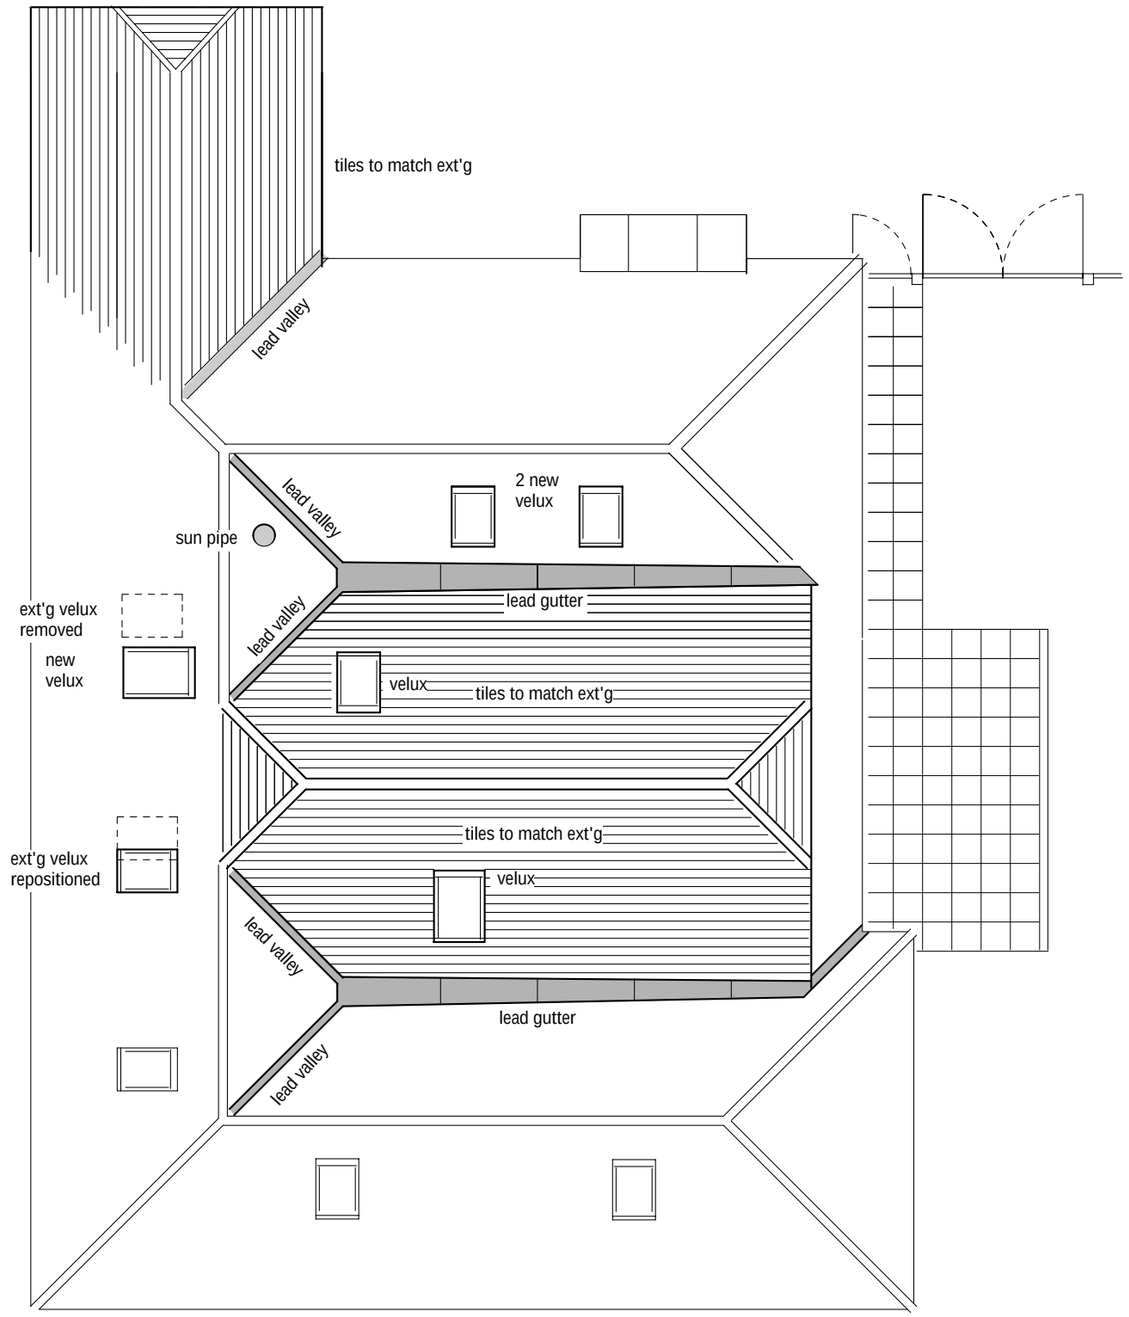

Proposed Roof Plan

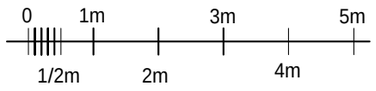

Scale 1 : 100

Prop. Single Storey Extension with First Floor Accommodation and Front Entrance Canopy
For:- Mr & Mrs D Cunnea, 'Newdeeps Farm', Winchester Rd, Lower Upham SO32 1HH
Proposed First Floor and Roof Plan Scale 1 : 100 @ A3 Dwg No. 030616pl3