



Existing Side Elevation

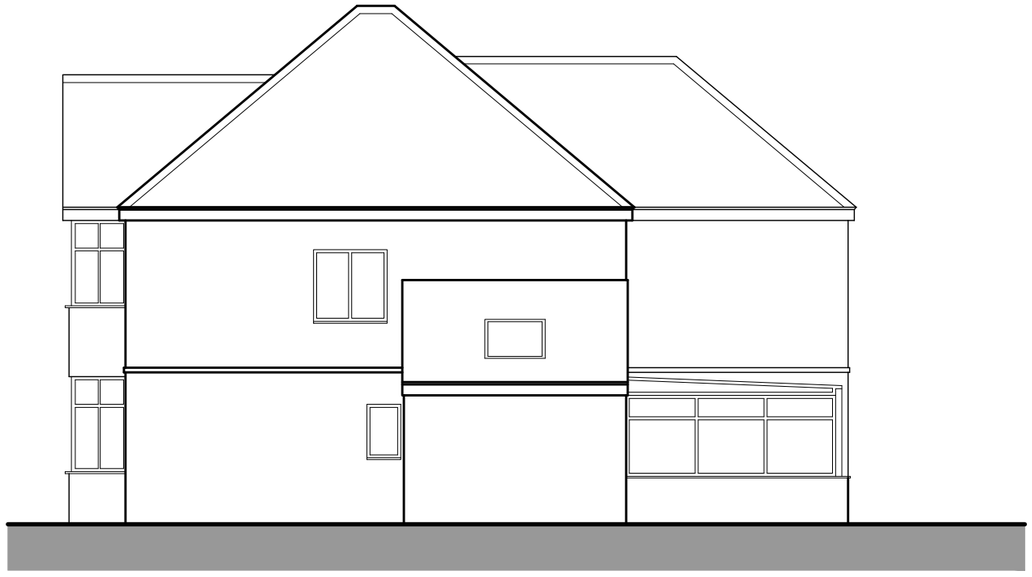

Existing Rear Elevation

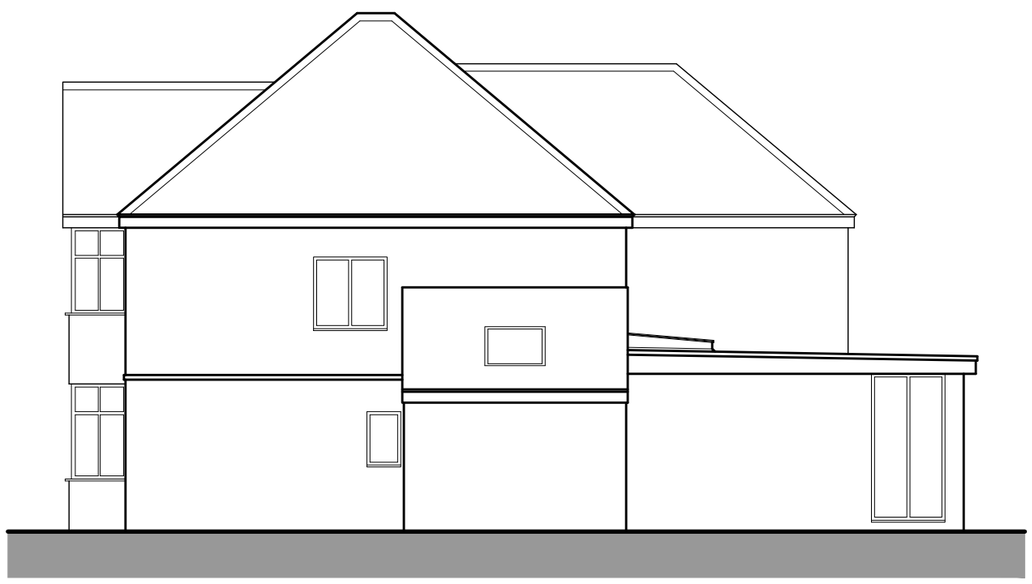

Proposed Side Elevation



Proposed Rear Elevation

B	20.02.15	Utility Room removed	Client	Mr & Mrs C. Furgusson	The Copyright of this drawing belongs to HSR Design and may not be reproduced, copied or altered in any way without written authority. Use written dimensions only. All dimensions to be checked on site prior to commencement of work.			36 Cunard Avenue Southampton SO15 5GP 07980 266 184 info@hsr-design.co.uk
Rev.	Date	Description	Job	17 Hiltingbury Road Chandlers Ford				
Drawing Status PLANNING								
Date December 2014	Scale 1:100 @ A3	Drawn by CL	Drawing Title	Existing and Proposed Elevations	Job No. 152	Drawing No. SK02	Revision B	