Notes
Report any discrepancies to the author.

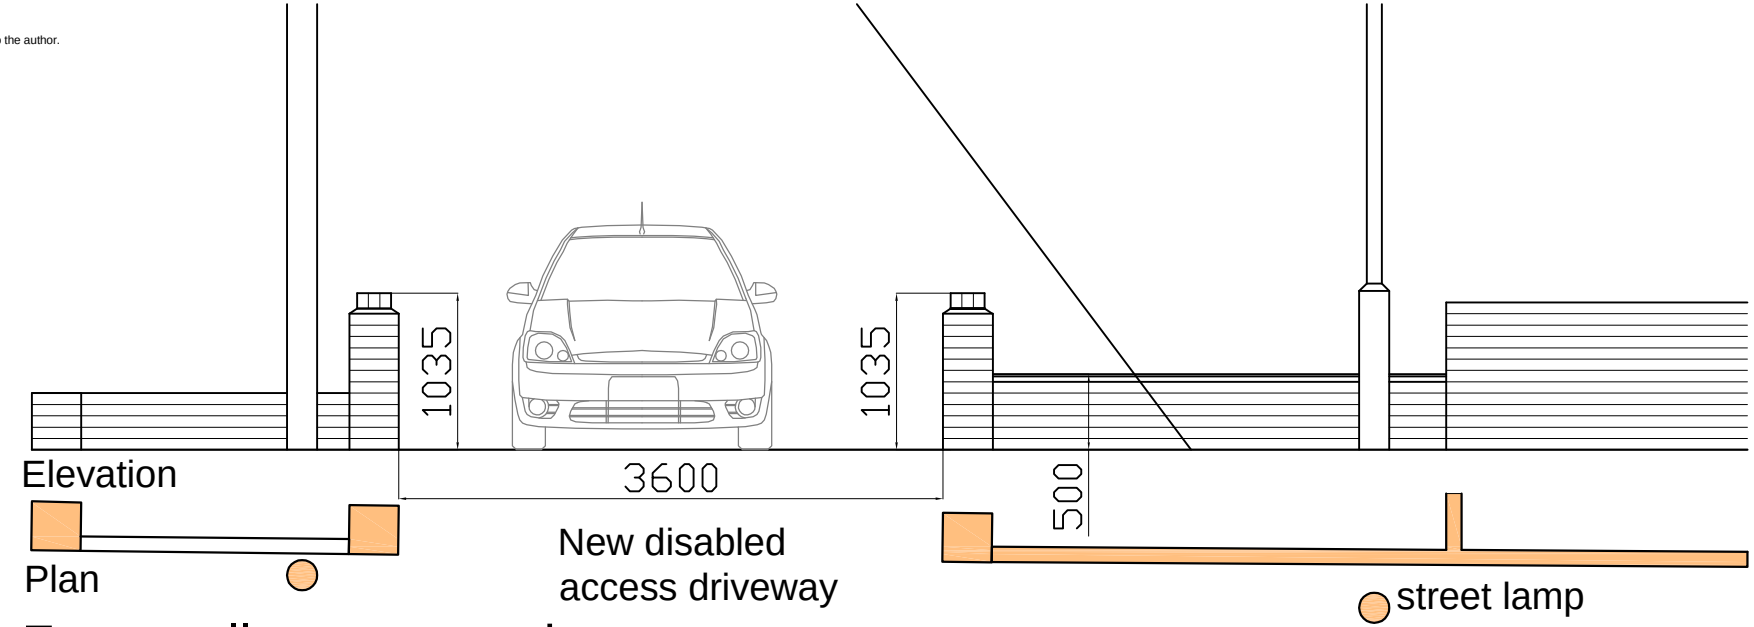

Front wall as proposed

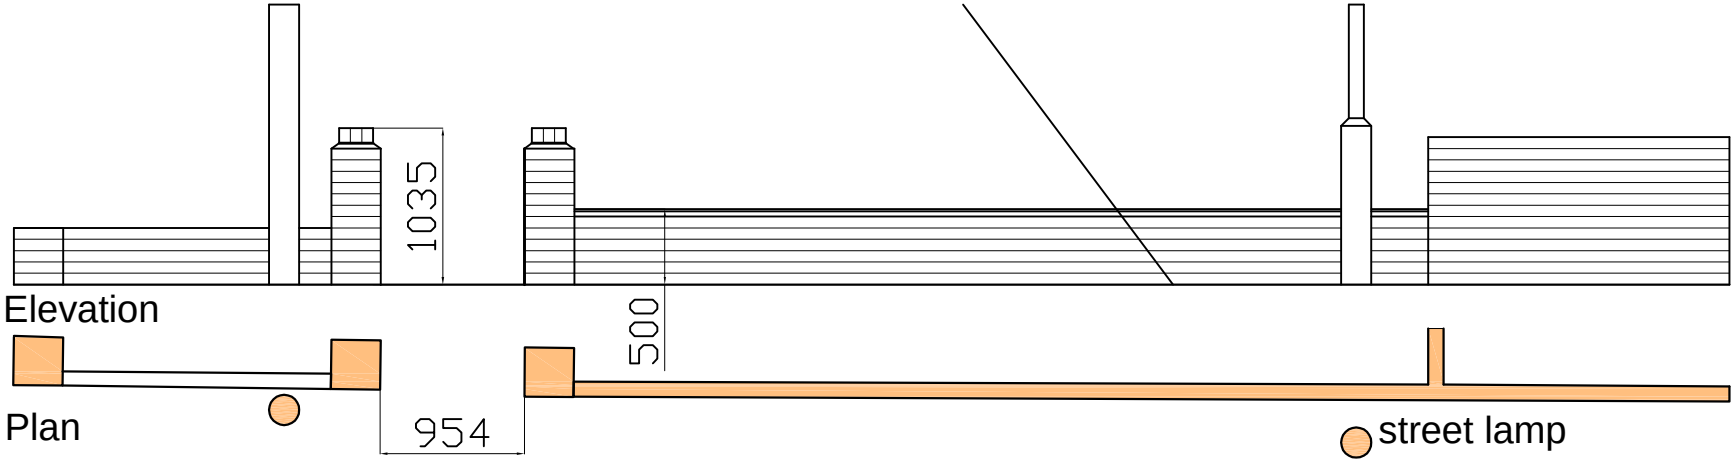

Front wall as existing

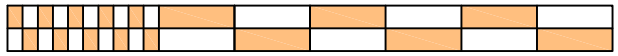

Revision Notes:

Rev:	Date:	Description:

Date: March 2016

Scale @ A4: 1/50

Drawing Status: PLANNING

Project: 40 Sandy Lane, Fair Oak
Proposed Driveway

Drawing Title: Elevation of existing and
Proposd boundary wall

Temple Ford Design Ltd
templeforddesign@gmail.com 07857 979117

Client: Mr Prandle
40 Sandy Lane

Project No:	Drawing No:	Revision:
1615	D02	